


T09N-R01W-24_0000_MCS

Part SW 1/4, NW 1/4
Section 24, T 10N, R 1W
Monroe County, Indiana

COPY

William G. Moat
DR 119 Pp 317-318
& 1/2 Abandoned RR R/W

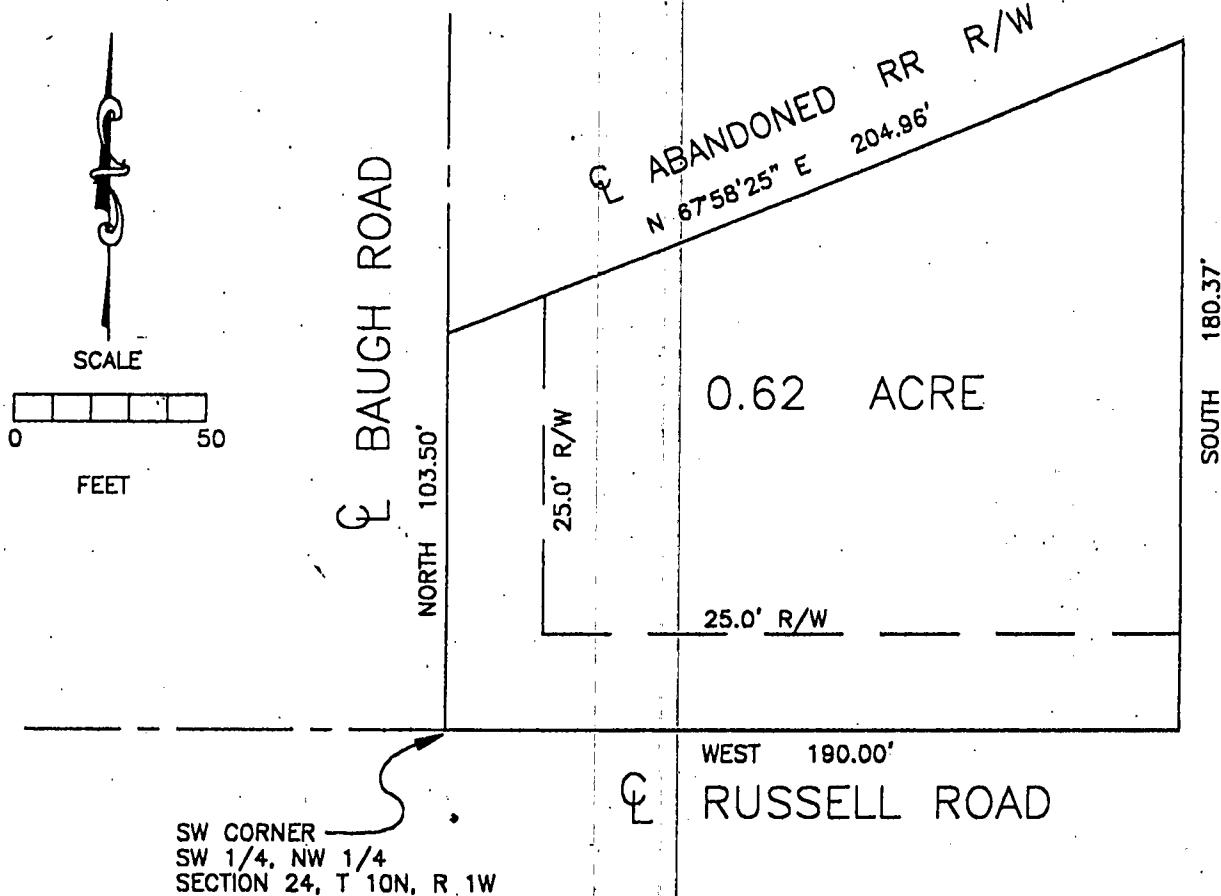

Page 24 of 100

DESCRIPTION:

A part of the Southwest quarter of the Northwest quarter of Section 24, Township 10 North, Range 1 West, Monroe County, Indiana, described as follows: Beginning at the Southwest corner of the said quarter quarter section; thence running North with the West line of the said quarter quarter section and the centerline of Baugh Road for 103.50 feet and to the centerline of an abandoned railroad right-of-way; thence leaving the said Baugh Road centerline and with the said railroad centerline North 67 degrees 58 minutes 25 seconds East for 204.96 feet; thence leaving the said railroad right-of-way South for 180.37 feet and to the South line of the said quarter quarter section and the centerline of Russell Road; thence with the said South line and said road centerline West for 190.00 feet and to the point of beginning. Containing 0.62 acres, more or less.

Subject to a 25.00' County Highway right-of-way from the centerline of Baugh Road and Russell Road.

NOTE: Description derived from documents of record only, and no field survey was performed.




Raymond Graham
Raymond Graham RPE 8409 LS 9978 IND
615 W. Kirkwood Ave., Bloomington, Indiana
July 21, 1999 Job No. 99-200

DULY ENTERED
FOR TAXATION

APR 12 2000

Barbara M. Clark
Auditor Monroe County, Indiana

S.W. COR. OF THE N.E. 1/4 OF SEC. 24,
T-3-N, R-1-W, BLOOMINGTON TWP,
MONROE COUNTY

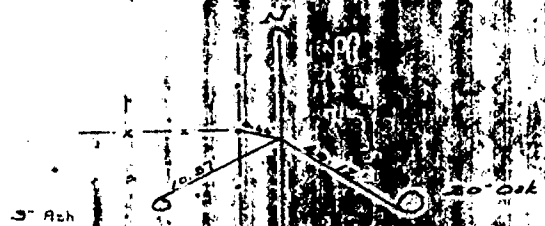


TYPE OF MONUMENT - 0.7" X 0.5" SANDSTONE WITH 1" CO. IN TOP OF ...
DEPTH - TOP OF STONE IS 0.5' ABOVE GRADE LEVEL
DATE OF RECOVERY - MAY 6, 1982

S.W. COR. OF THE N.E. 1/4 OF SEC. 24,
T-3-N, R-1-W, BLOOMINGTON TWP.,
MONROE COUNTY



TYPE OF MONUMENT - R.R. SPIKE
DEPTH - 0.3' DEEP (UNDER BLACKTOP)
DATE OF RECOVERY - MAY 6, 1982

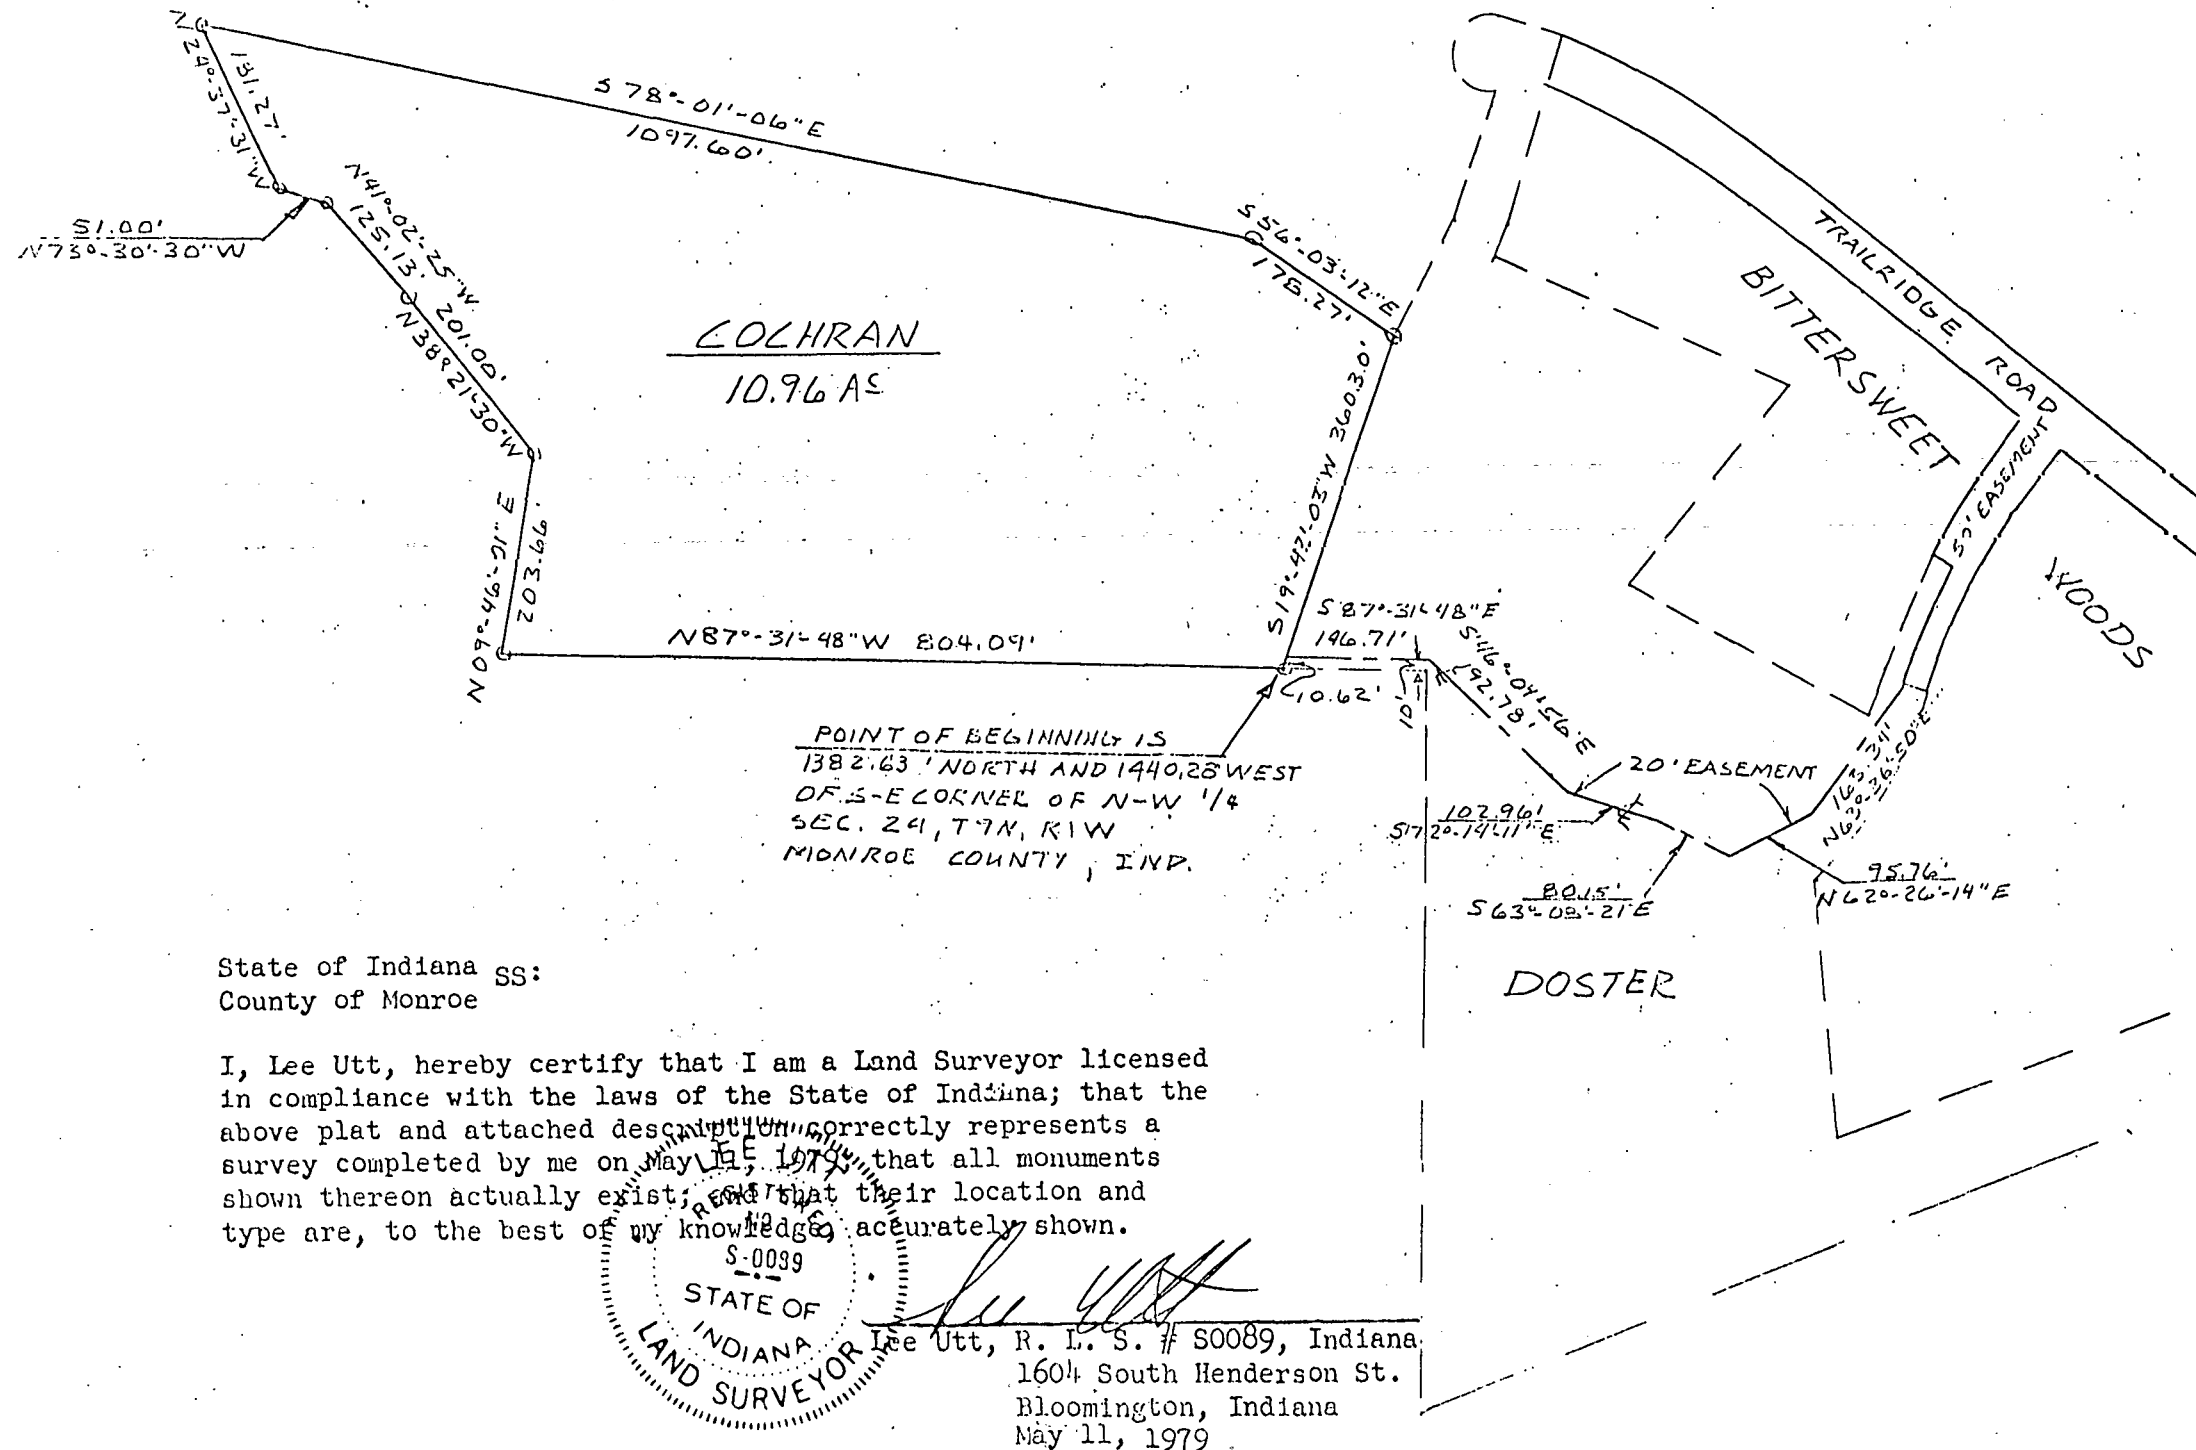

SCALE: 1" = 200'
OF IRON PIPE

FILED
SEP 12 1979
John W. Davis
Auditor Monroe County, Indiana

Lee 24-9-79
Roster to Cochran 9-12-79

LEE UTT

REGISTERED LAND SURVEYOR NO. S0089, INDIANA
OFFICE PHONE 332-6366 HOME PHONE 825-5961
1904 SOUTH HENDERSON
BLOOMINGTON, INDIANA 47401

May 11, 1979

Legal description:

Robert Cochran


A part of the Northwest quarter of Section 24, Township 9 North, Range 1 West, Monroe County, Indiana, bounded and described as follows:

Beginning at a point that is 1382.63 feet North and 1440.28 feet West of the Southeast corner of said Northwest quarter; thence from said point of beginning and running North 87°-31'-48" West for 804.09 feet; thence North 09°-46'-01" East for 203.66 feet; thence North 38°-21'-30" West for 201.00 feet; thence North 41°-02'-25" West for 125.13 feet; thence North 73°-30'-30" West for 51.00 feet; thence North 24°-37'-31" West for 181.27 feet; thence South 78°-01'-06" East for 1097.60 feet; thence South 56°-03'-12" East for 178.27 feet; thence South 19°-42'-03" West for 360.30 feet and to the point of beginning. Containing 10.96 acres, more or less.

Also, the right to use, an easement, Twenty (20) feet in width, the centerline of said Twenty (20) foot easement being described as follows:


Beginning at a point on the East line of the above described 10.96 acre tract, said point of beginning being North 19°-42'-03" East, 10.62 feet from the Southeast corner of said tract; thence from said point of beginning and running South 87°-31'-48" East for 146.71 feet; thence South 46°-04'-56" East for 192.78 feet; thence South 72°-14'-11" East for 102.96 feet; thence South 63°-08'-21" East for 80.15 feet; thence North 62°-26'-14" East for 95.76 feet; thence North 63°-36'-50" East for 163.34 feet and to a point on an existing access easement running off of Trailridge Road in Bittersweet Woods Addition.



Lee Utt, R. L. S. # S0089, Indiana

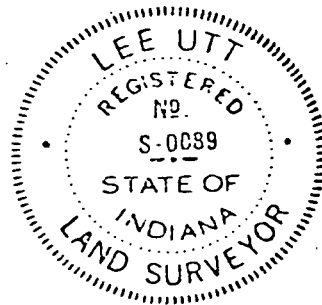

FILED

SEP 12 1979

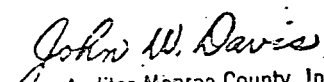
Auditor Monroe County, Indiana

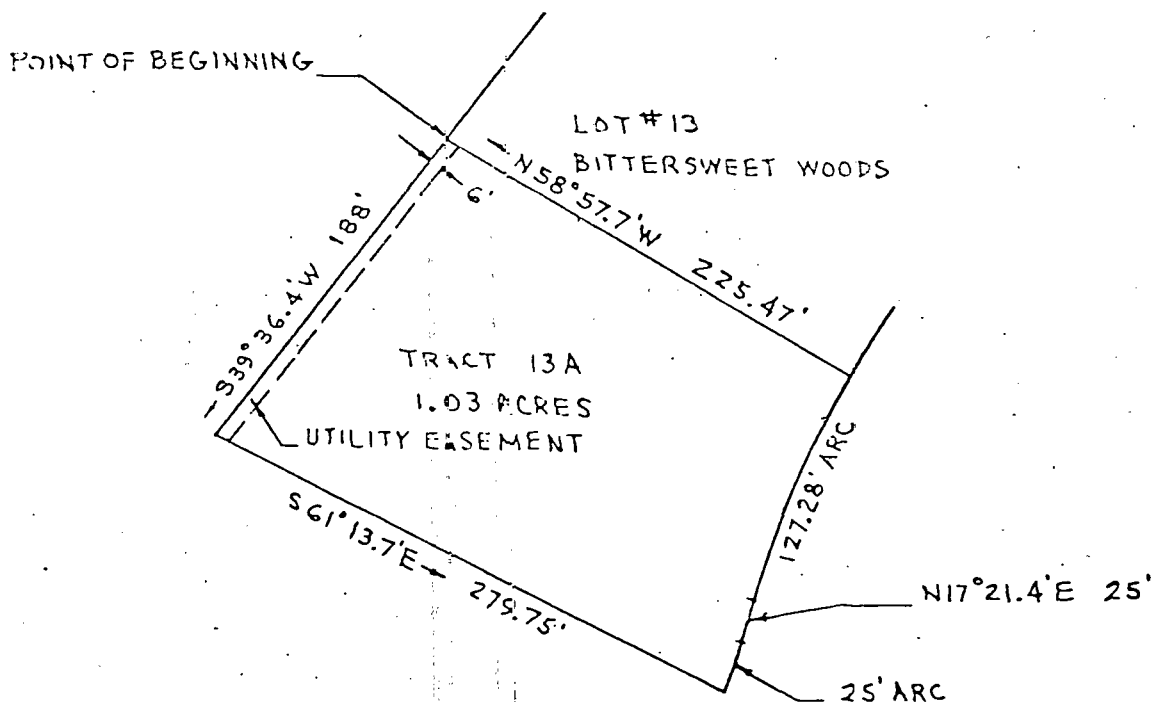

LEGAL DESCRIPTION


Tract 13A

Part of the northwest quarter of section 24, township 9 north, range 1 west, Monroe County, Indiana, also to be part of Bittersweet Woods, as recorded in the Monroe County Recorder's office in plat book 6, page 49. More particularly described as follows:

Beginning at the southwest corner of lot number 13, Bittersweet Woods; thence S 39° 36.4' W 188 feet; thence S 61° 13.7' E 279.75 feet to a point in a curve to the left, said curve having a radius length of 340 feet and a central angle of 04° 12.8'; thence along the arc of the curve 25 feet; thence N 17° 21.4' E 25 feet to the point of tangency of a curve to the right, said curve having a radius length of 533 feet and a central angle of 13° 40.9'; thence along the arc of the curve 127.28 feet; thence N 58° 57.7' W 225.47 feet to the point of beginning. Containing 1.03 acres, more or less. Subject to a 6 feet utility easement along the entire western side, and also subject to the restrictive covenants of the aforesaid Bittersweet Woods.

Ray to White: Charles & Melba
Blighting
11-17-75

September 25, 1975

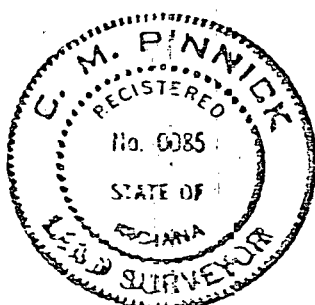


C. M. Pinnick
C. M. Pinnick Ind. RLS 0085



SCALE 1"=100'
CONTOUR INTERVAL 2'


6' UTILITY
EASEMENT

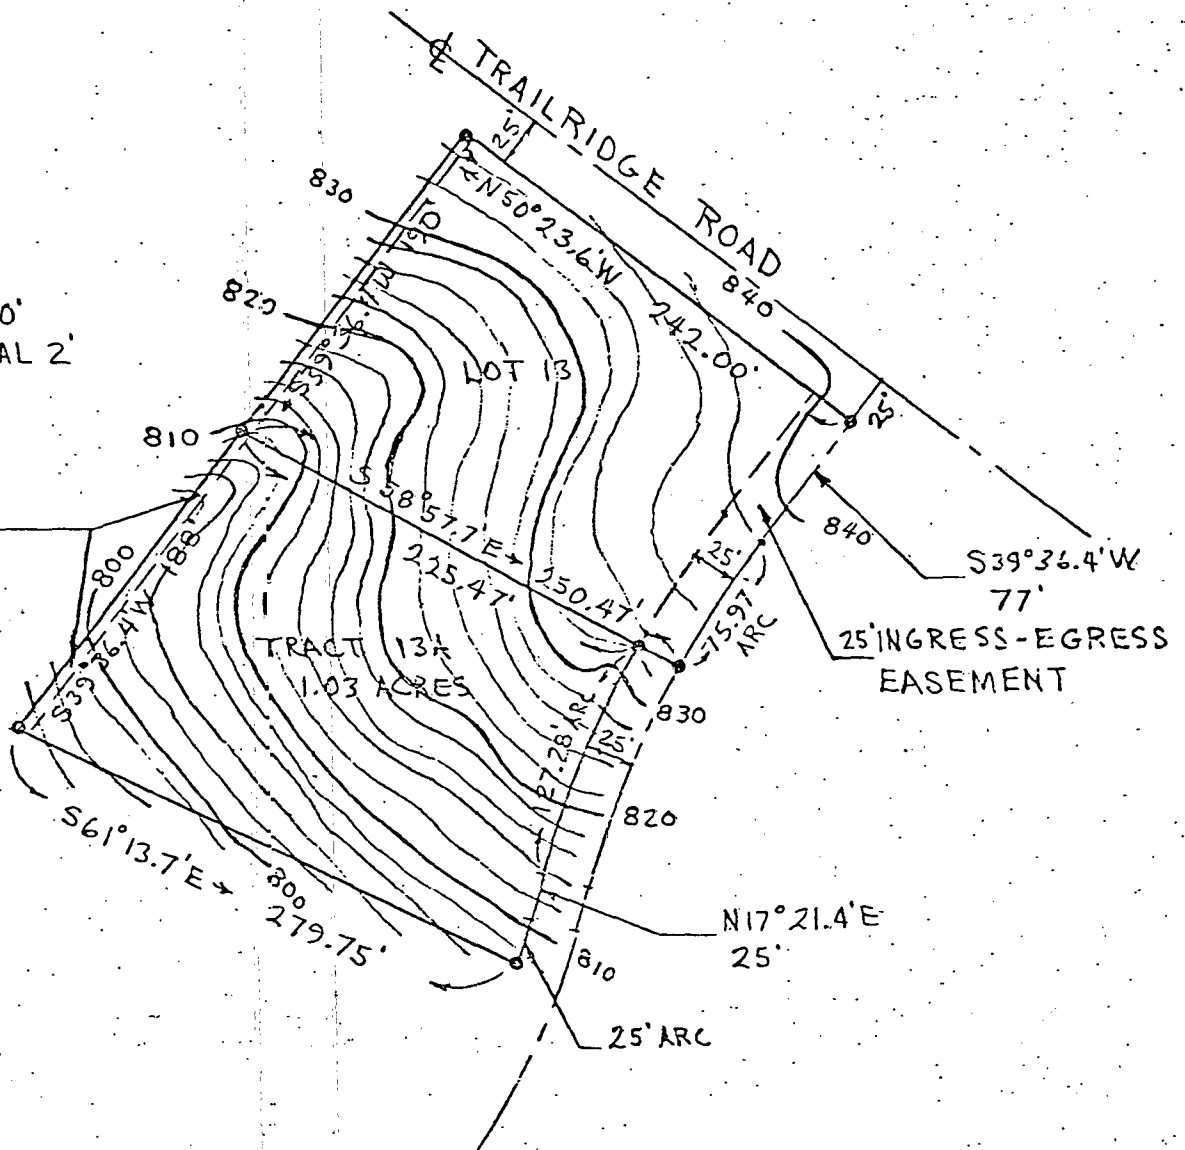


TOPOGRAPHIC MAP OF LOT NUMBER 13 AND TRACT 13 A
BITTERSWEET WOODS, MONROE COUNTY, INDIANA.

• INDICATES PROPERTY CORNER

OCTOBER 2, 1975

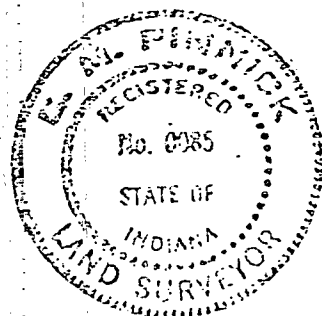

C.M. Pinnick
C.M. PINNICK IND. RLS 0085

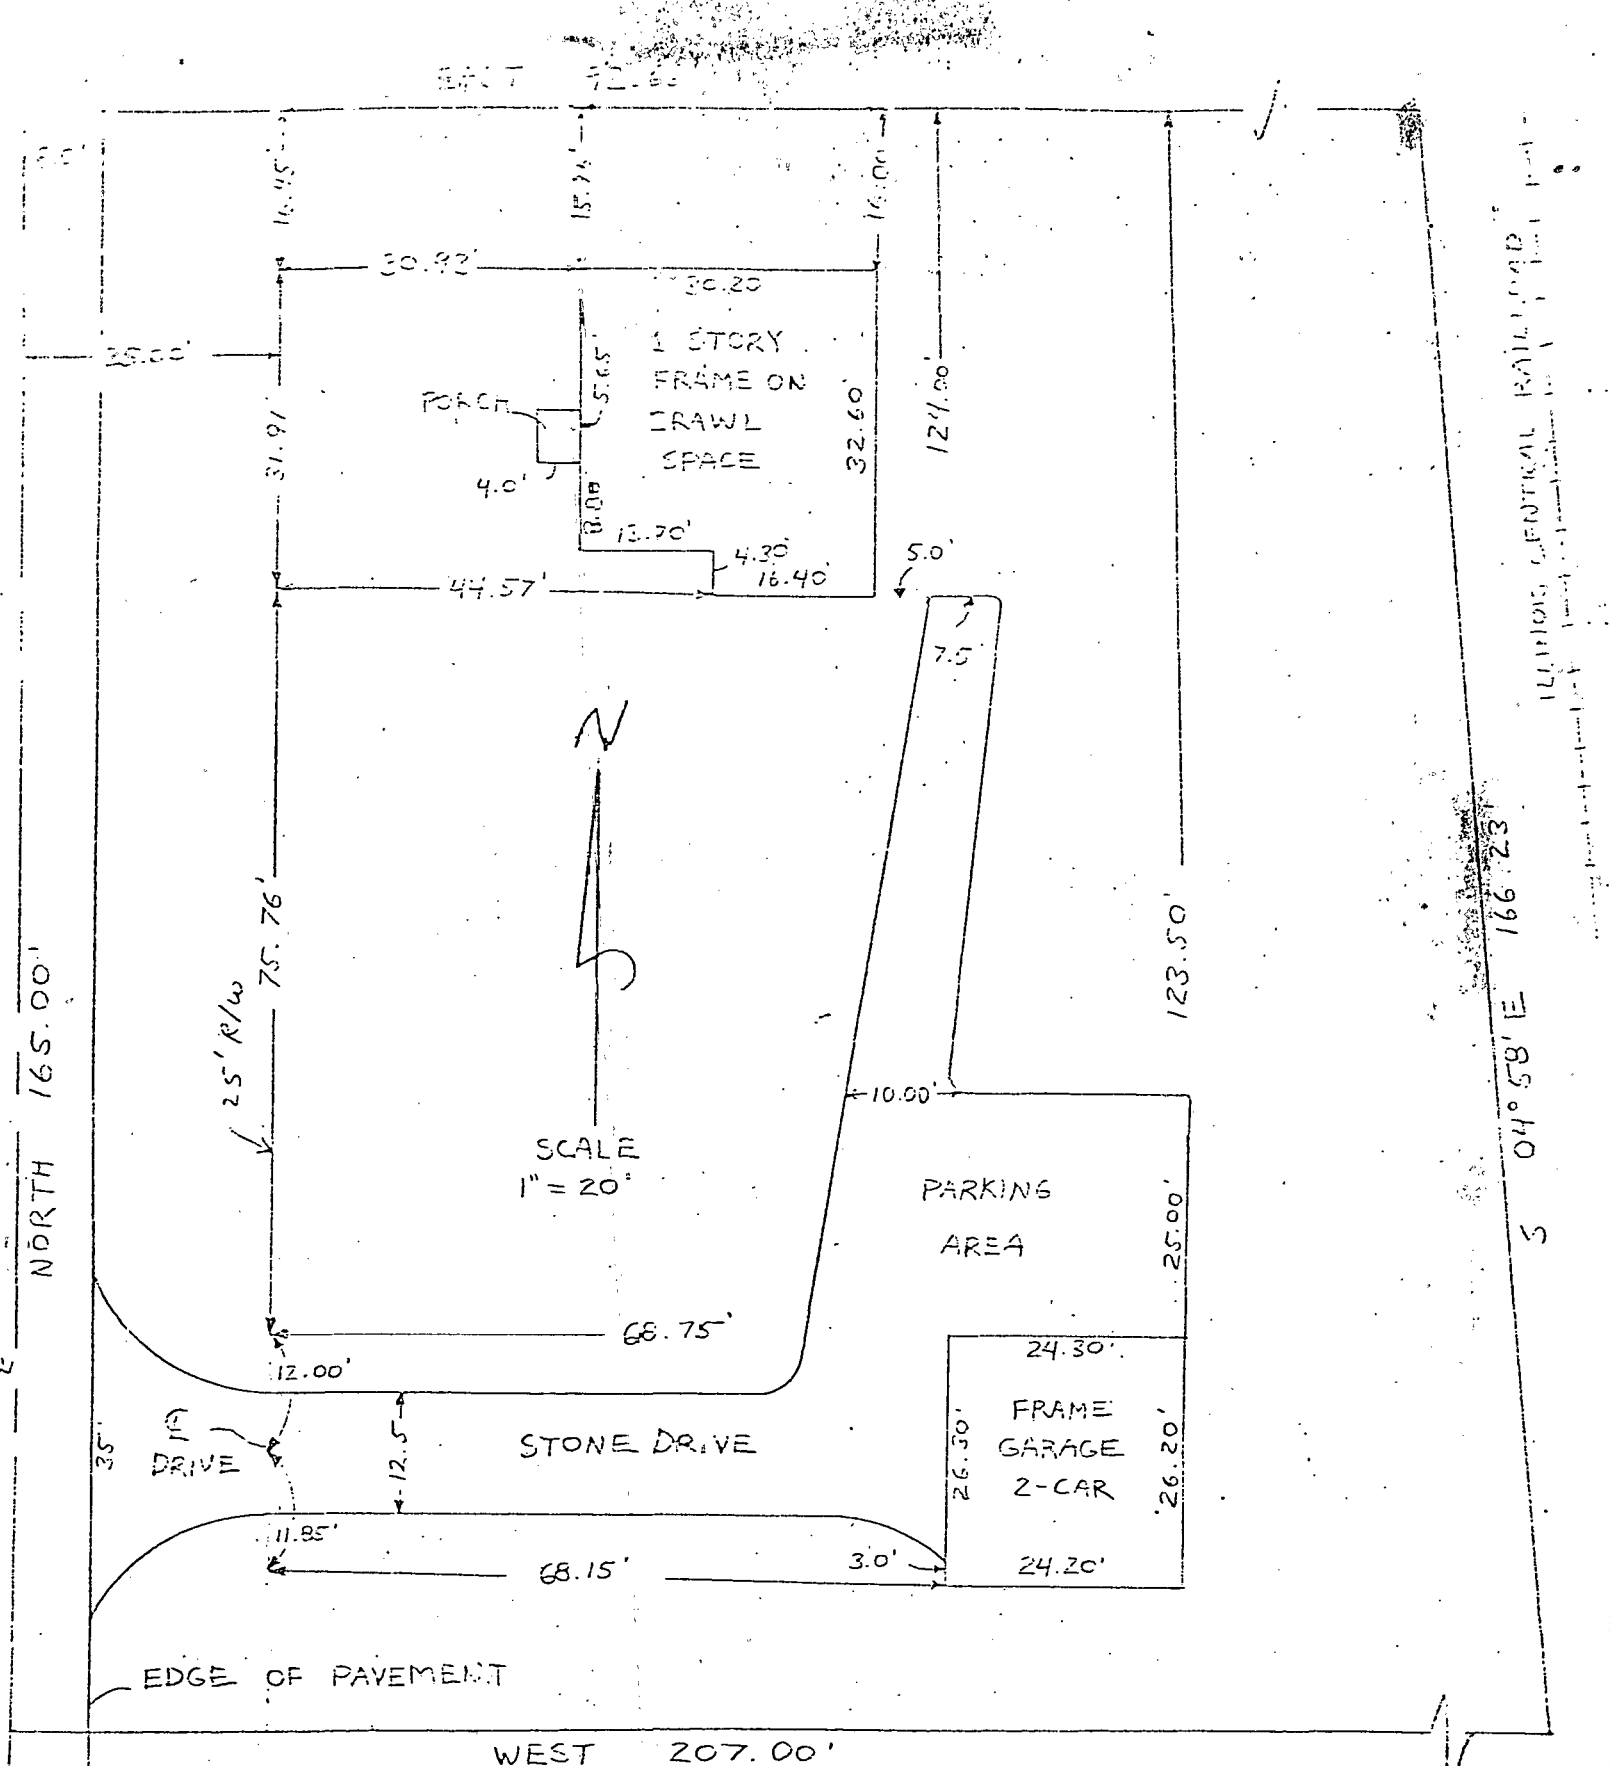

Description:

A part of the Northeast quarter of the Southeast quarter of Section 24, Township 9 North, Range 1 West, Monroe County, Indiana, described as follows; beginning at a point in the centerline of State Road #45 that is 922.00 feet south of the Northwest corner of said quarter, quarter; thence leaving said centerline and running East for 192.66 feet and to the West right-of-way of Illinois Central Railroad; thence South 04 degrees 58 minutes East on and along said West right-of-way for 166.23 feet; thence leaving said West right-of-way and running West for 207.00 feet and to the West line of said quarter, quarter and to the centerline of said State Road #45; thence North on and along said West line and along said centerline for 165.00 feet and to the point of beginning. Containing in all 0.76 acres more or less. Subject to a 25.00 feet wide State Road right-of-way along the centerline of State Road #45.

Engineer's Certification

I hereby certify that this plat as shown is a true and complete survey of the described property, and further certify that all improvements are wholly within the boundaries of said described property, and that the said improvements do not encroach upon any other property, nor are there any encroachments from any other property on said surveyed property.



Raymond Graham
 Raymond Graham
 P.E. 8409 L.S. 9978
 3215 N. Smith Pike
 Bloomington, Indiana
 July 18, 1980

"EXHIBIT A" (To Warranty Deed from Dale N. Petro and Ethel E. Petro to Donetta Morris)

4 Russell Road

Te/ & Te/

280' west

west 195-

Water Line

P.t of
beginning

NE corner
NW 1/4 SE 1/4

Sect 24, T9N, R1W

L251 set Back

39000 sf

0.90 acre

Scale 1" = 50'

EAST 195.00

Jack EVANS

3840 N. Russell Road

Bloomington Ind

ONE LOT SUBDIVISION

zoned Residential

William McCoy



Robert Campbell
Wayne Hertsock
Paul Goodman

Description:

~ A part of the Northwest quarter of the Southeast quarter of Section 24, Township 9 North, Range 1 West, Monroe County, Indiana described as follows: beginning at a point that is 280.00 feet West of the Northeast corner of the said quarter quarter, thence West for 195.00 feet along the Russell Road centerline, thence South for 200.00 feet; thence East for 195.00 feet; thence North for 200.00 feet and to the point of beginning. Containing in all 0.90 acres more or less. Subject to a 25.00 foot easement along Russell Road for County highway right-of-way.


Raymond Graham

Raymond Graham
R P E 8409 Indiana
3215 N. Smith Pike
Bloomington, Ind.
April 24, 1978

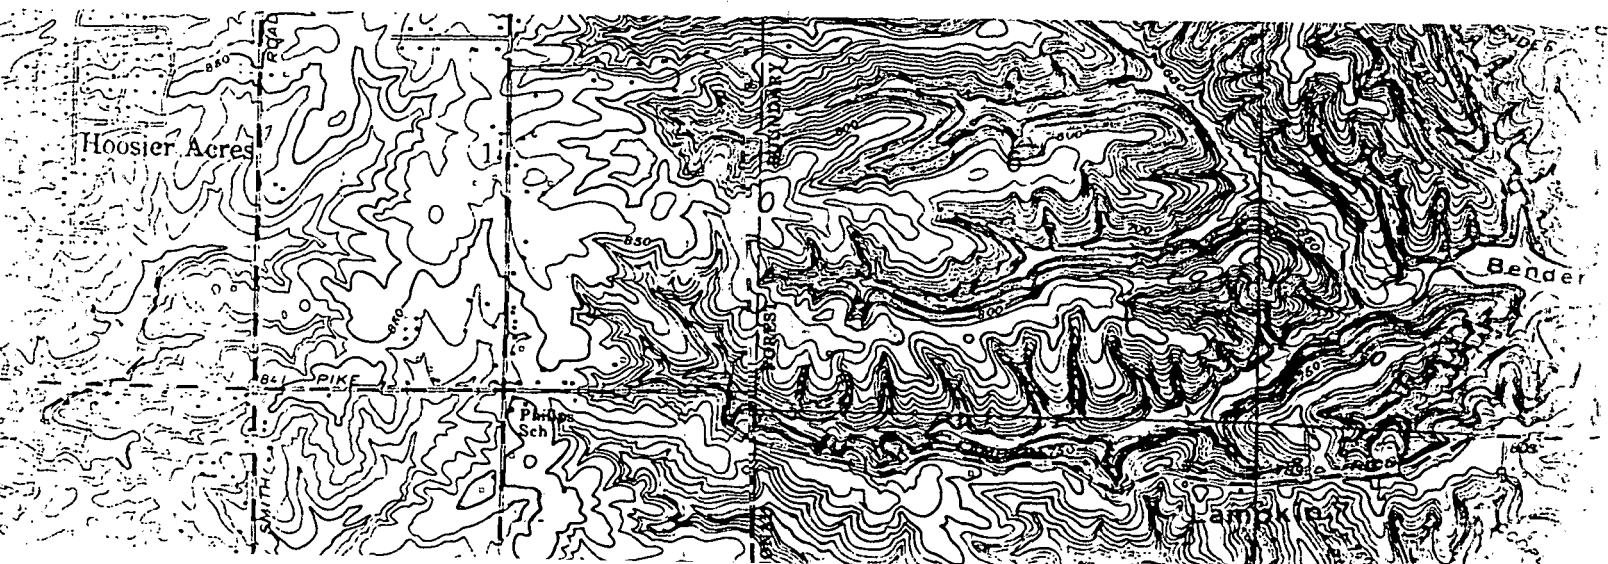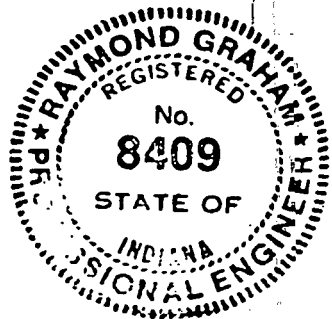

BLOOMINGTON ENGINEERING COMPANY

ENGINEERS and SURVEYORS
811 ANITA STREET
BLOOMINGTON, INDIANA 47401
Phone 332-2603

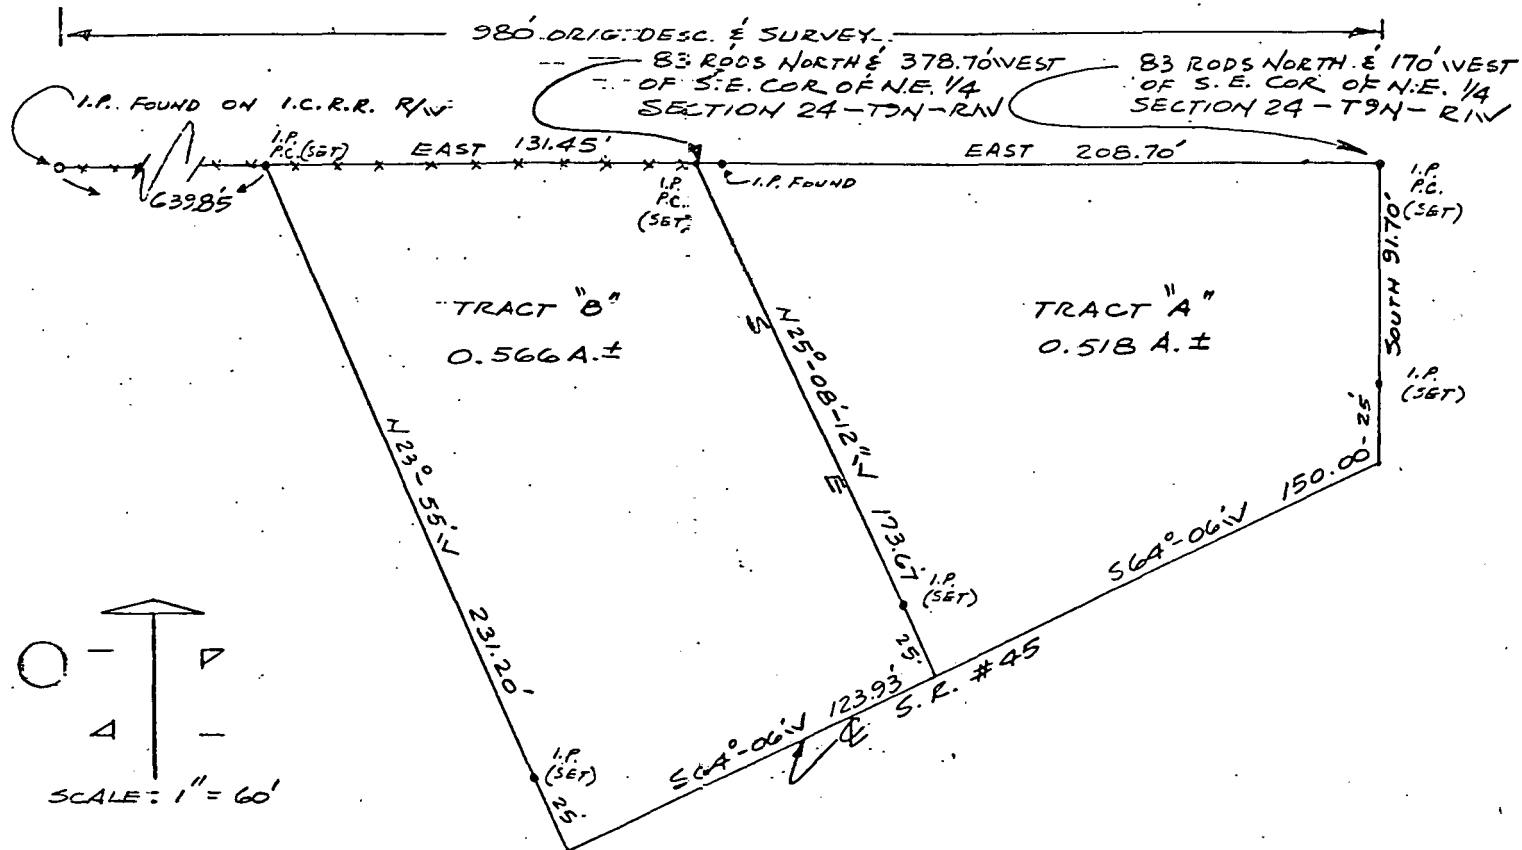

SURVEY PLAT
OF
PART OF THE N.E. 1/4 OF SECTION 24
TOWNSHIP 9 N - RANGE 1 W
MONROE COUNTY, INDIANA

Valued Purchase
RLS #6812

FILED
JUN 10 1976

John W. Davis
Auditor Monroe County, Indiana

BLOOMINGTON ENGINEERING COMPANY

ENGINEERS and SURVEYORS
811 ANITA STREET
BLOOMINGTON, INDIANA 47401
Phone 332-2603



Faris Descriptions Tract A

A part of the Northeast quarter of Section 24, Township 9 North, Range 1 West, Monroe County, Indiana, described as follows:

Beginning at a point that is 83 Rods North and 170 feet West of the Southeast corner of the said Northeast quarter of Section 24, thence South for a distance of 91.70 feet and to the centerline of State Road 45, thence S64°-06'W over and along said centerline for a distance of 150.00 feet, thence N25°-08'-12"W for a distance of 173.67 feet, thence East for a distance of 208.70 feet and to the place of beginning. Containing 0.518 acre, more or less. Subject to the right-of-way of State Road 45.

Tract B

A part of the Northeast quarter of Section 24, Township 9 North, Range 1 West, Monroe County, Indiana, described as follows:

Beginning at a point that is 83 Rods North and 378.70 feet West of the Southeast corner of the said Northeast quarter of Section 24, thence S25°-08'-12"E for a distance of 173.67 feet and to the centerline of State Road 45, thence S64°-06'W over and along said centerline for a distance of 123.93 feet, thence N23°-55'W for a distance of 231.20 feet, thence East for a distance of 131.45 feet and to the place of beginning. Containing 0.566 acre, more or less. Subject to the right-of-way of State Road 45.

Descriptions and plat prepared from a survey conducted under the supervision of:

A handwritten signature in cursive script, appearing to read "Robert W. Brunnemer".

Robert W. Brunnemer
Registered Land Surveyor
Indiana Registry #6812
January 13, 1972

JUN 23 1976

RAYMOND GRAHAM

3215 N. SMITH PIKE

BLOOMINGTON, INDIANA 47401

R.P.E. 8409 INDIANA

June 10, 1976



$$1'' = 50'$$

SE CORNER, 1E 1/4,
SECT. 24, TWP 9 N, R12 W

DESCRIPTION - Bill Russ

A part of the Southwest quarter of the Northeast quarter of Section 24, Township 9 North, Range 1 West, Monroe County, Indiana, described as follows; starting at a point on the East line of said Northeast quarter that is 1370.34 feet North of the Southeast corner of said Northeast quarter, said point being in the center of State Road # 45; thence South $63^{\circ} 37' 48''$ West on and along the centerline of said State Road # 45 for 1542.53 feet; thence South $38^{\circ} 26' 47''$ West on and along said centerline for 23.93 feet and to the true point of beginning, said point being 666.46 feet North and 1396.90 feet West of the Southeast corner of said Northeast quarter; thence continuing South $38^{\circ} 26' 47''$ West on and along said centerline for 27.68 feet; thence South $21^{\circ} 29' 13''$ West on and along said centerline for 73.65 feet; thence leaving said centerline and running North $69^{\circ} 20' 04''$ West for 426.25 feet; thence North $20^{\circ} 39' 56''$ East for 100.00 feet; thence South $69^{\circ} 20' 04''$ East for 435.76 feet and to the true point of beginning. Containing in all 1.00 acre more or less. Subject to a 25.00 feet wide State Road right-of-way along State Road # 45.

Underwritten for Brown
Sec 24 - Bluff Top

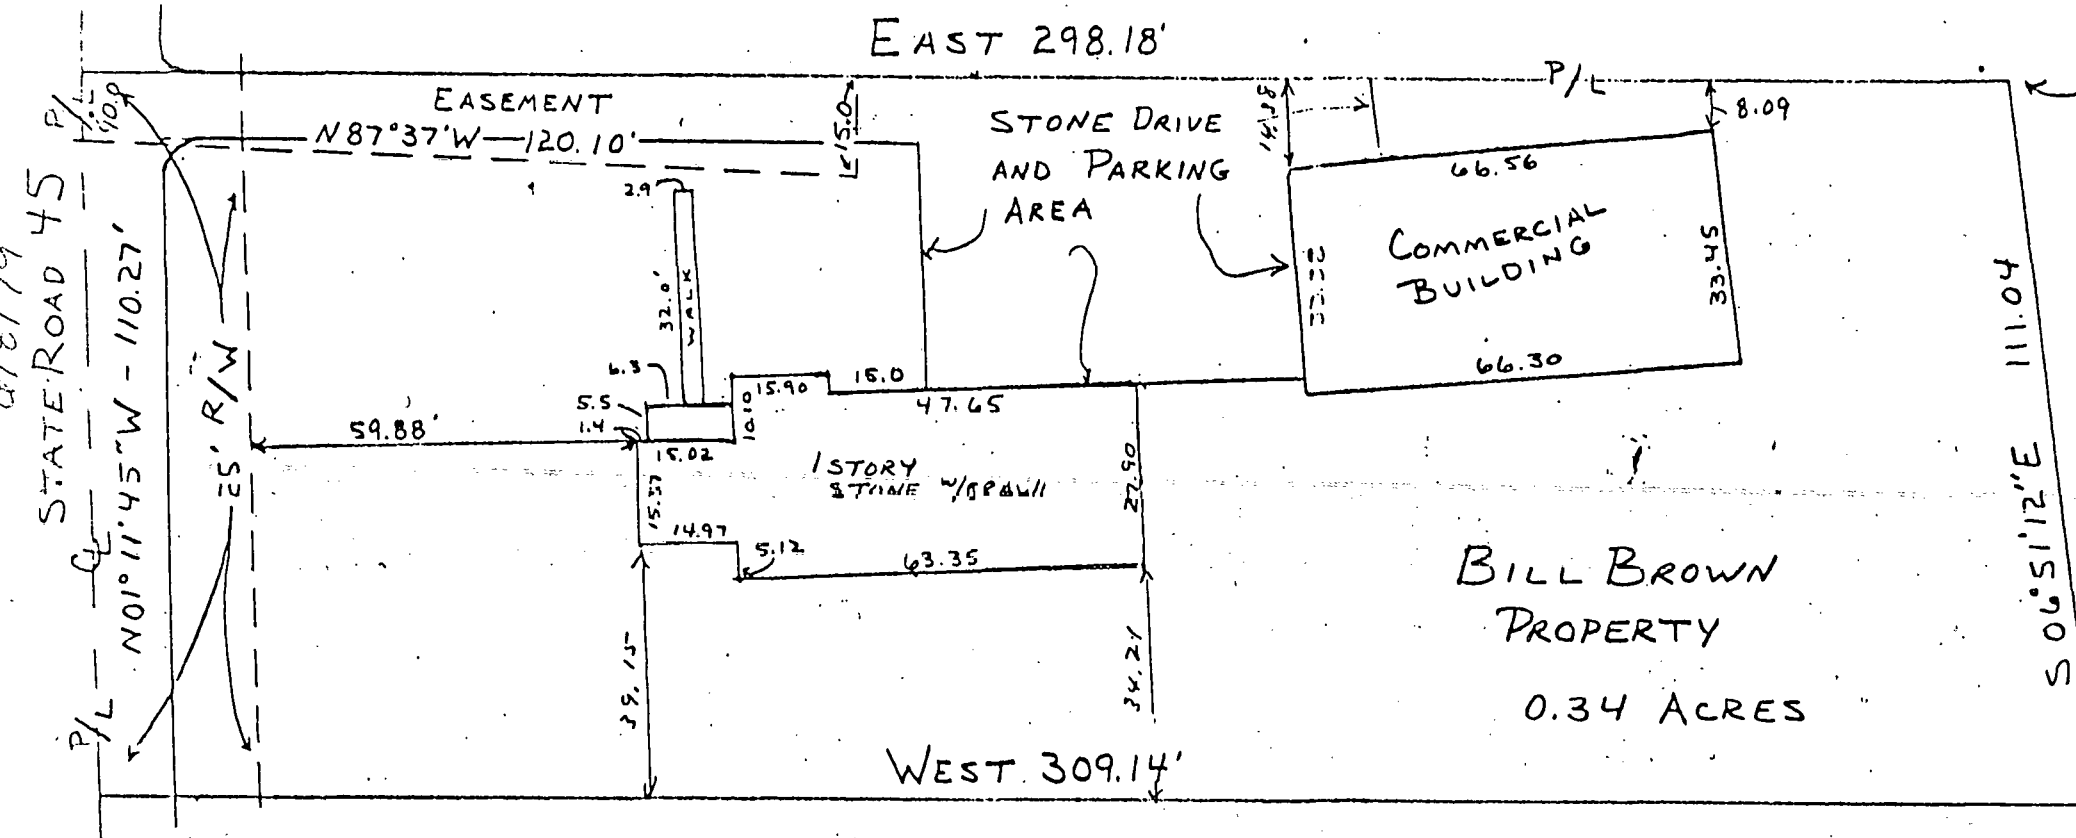

pt. of beginning
863.50'S. 1017.57'W.
of NE CORNER
SE 1/4, SE 1/4
SECT. 24, T9N, R1W



SCALE 1"=30'
5/15/79

DESCRIPTION:
A part of the Southeast quarter of the Southeast quarter of Section 24, Township 9 North, Range 1 West, Monroe County, Indiana described as follows: beginning at a point that is 863.50 feet South and 1017.57 feet West of the Northeast corner of said quarter-quarter and on the West right-of-way of the Illinois Central Railroad; thence South 06 degrees 51 minutes 12 seconds East along said right-of-way for 111.04 feet; thence West for 309.14 feet and to the centerline of State Road # 45; thence North 01 degrees 11 minutes 45 seconds West along the road centerline for 110.27 feet; thence East for 298.18 feet; and to the point of beginning, containing 0.34 Acres, more or less, and subject to an ingress and egress easement for the property on its North boundary described as follows: beginning at the Northwest corner of said described property thence East for 120.0 feet; thence South for 15.0 feet; thence North 87 degrees 37 minutes West for 120.10 feet to the centerline of State Road # 45; thence North 01 degrees 11 minutes 45 seconds West along said road centerline for 10.0 feet and to the point of beginning. Subject to a 25.0 feet right-of-way easement for State Road # 45.


CERTIFICATION:
I hereby certify that this plat as shown is a true and complete survey of the described property, and further certify that all improvements are wholly within the boundaries of said described property, and that the said improvements do not encroach upon any other property, nor are there any encroachments from any other property on said surveyed property.

FILED
JUN 8 1979

Raymond Graham
Raymond Graham
R.P.E. 8409 Indiana
3215 N. Smith Pike
Bloomington, Indiana

W. Davis
Auditor Monroe County, Indiana

*Blgtn Imp - Sec 24
Pittersweet Woods*

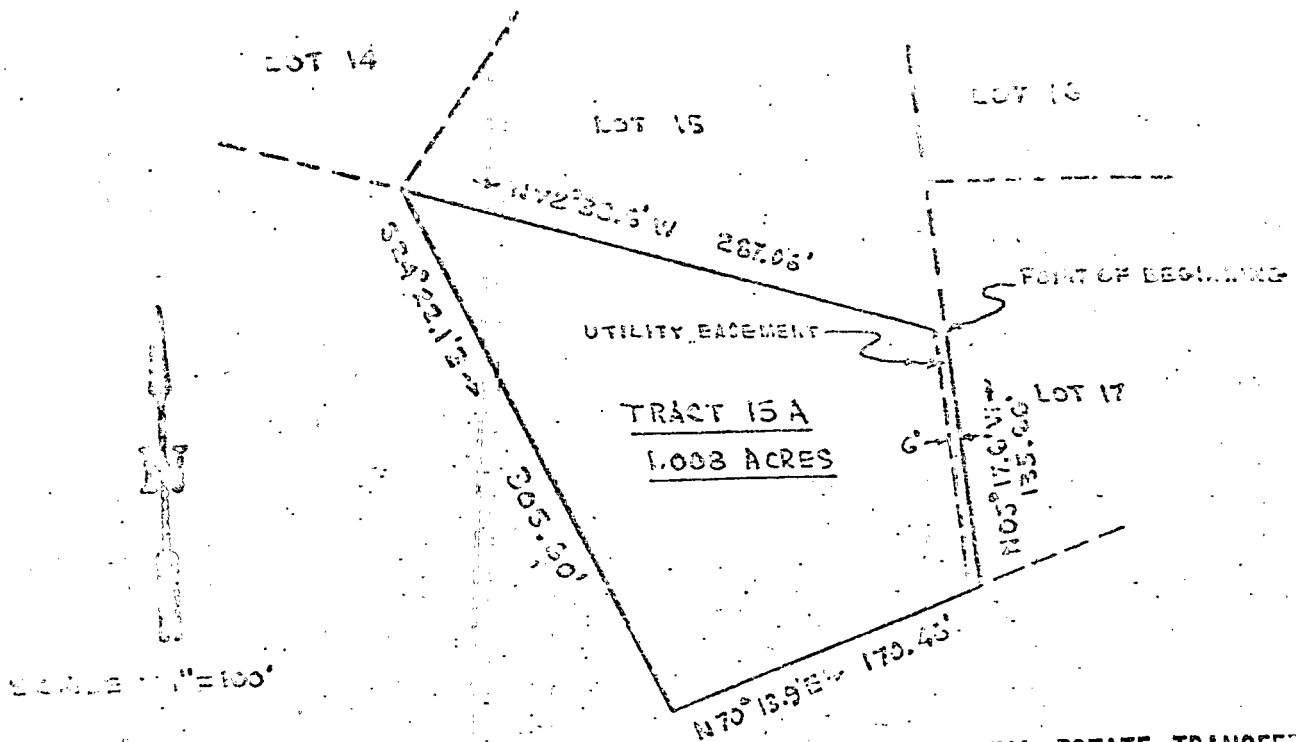

REAL ESTATE TRANSFER

JAN 5 1976

John W. Davis
Auditor Monroe County, Ind.

LEGAL DESCRIPTION

TRACT 15A

PART OF THE NORTHWEST QUARTER OF SECTION 24, TOWNSHIP 9 NORTH, RANGE 1 WEST, MONROE COUNTY, INDIANA, ALSO TO BE PART OF BITTERSWEET WOODS, IS RECORDED IN THE MONROE COUNTY RECORDER'S OFFICE IN PLAT BOOK 6, PAGE 49. MORE PARTICULARLY DESCRIBED AS FOLLOWS:

BEGINNING AT THE SOUTHEAST CORNER OF LOT NUMBER 15, BITTERSWEET WOODS; THENCE N72°30.6'W ALONG THE SOUTH LINE OF LOT 15 287.06 FEET; THENCE S24°22.1'E 305.60 FEET; THENCE N70°13.9'E 170.43 FEET; THENCE N05°17.6'W 135.66 FEET TO THE POINT OF BEGINNING. CONTAINING 1.003 ACRES, MORE OR LESS. SUBJECT TO A 6 FEET UTILITY EASEMENT ALONG THE ENTIRE EASTERN SIDE OF THE ABOVE DESCRIBED TRACT, AND ALSO SUBJECT TO THE RESTRICTIVE COVENANTS OF THE AFORESAID BITTERSWEET WOODS.

DECEMBER 10, 1975



C. M. Pinnick

C. M. PINNICK, LAND SURVEYOR




SCALE 1" = 60'

AUG 16, 1976

DESCRIPTION

A part of the Northeast quarter of the Southeast quarter of Section 24, Township 9 North, Range 1 West, Monroe County, Indiana, described as follows; beginning at a point in the centerline of State Road #45 that is 922.00 feet South of the Northwest corner of said quarter, quarter; thence leaving said centerline and running East for 192.66 feet and to the West right-of-way of Illinois Central Railroad; thence South 04° - 58' East on and along said West right-of-way for 166.23 feet; thence leaving said West right-of-way and running West for 207.00 feet and to the West line of said quarter, quarter and to the centerline of said State Road #45; thence North on and along said West line and along said centerline for 165.00 feet and to the point of beginning. Containing in all 0.76 acres more or less. Subject to a 25.00 feet wide State Road right-of-way along the centerline of State Road #45.

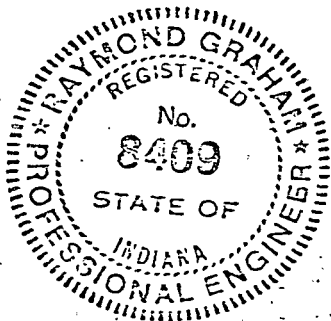

Raymond Graham


Raymond Graham
Indiana RPE # 8409
3215 N. Smith Pike
Bloomington, Indiana

REAL ESTATE TRANSFER
SEP 20 1976

John W. Davis
Auditor Monroe County, Ind.

BLOOMINGTON ENGINEERING COMPANY

ENGINEERS and SURVEYORS
811 ANITA STREET
BLOOMINGTON, INDIANA 47401
Phone 332-2603

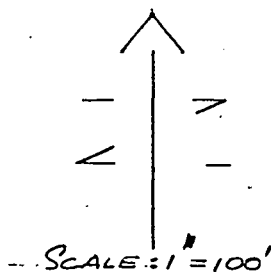

N.E. CORNER OF N $\frac{1}{2}$ OF S.W. $\frac{1}{4}$ OF SECTION 24 -

WEST 71.50' T9N-R1W

P.C. RUSSELL P.C.

ROAD

S01°34'E 24.41'

I.P. SET

I.P. SET

S10°45'W 134.95'

I.P. SET

S01°10'40'W 502.88'

660.00'

N01°34'W


1.60A.±

EAST 124.38'

P.C. I.P. SET

P.C. I.P. FOUND @ FENCE COR

SURVEY PLAT
PART OF N $\frac{1}{2}$ OF S.W. $\frac{1}{4}$
SECTION 24-T9N-R1W
MONROE COUNTY, INDIANA
FEBRUARY 22, 1977

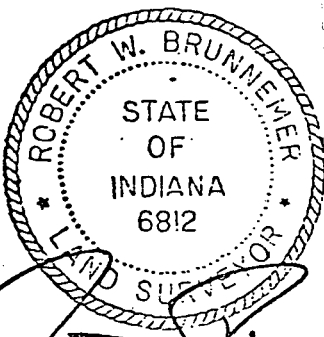

Robert W. Brunnewer

FILED

MAR 18 1977

Indians

AXSON ENGINEERING COMPANY

ENGINEERS and SURVEYORS
811 ANITA STREET
BLOOMINGTON, INDIANA 47401
Phone 332-2603




AXSON DESCRIPTION

A part of the North half of the Southwest quarter of Section 24, Township 9 North, Range 1 West, Monroe County, Indiana, described as follows: Beginning at the North-east corner of the North half of the Southwest quarter of said Section 24, said point being in the centerline of Russell Road, thence West over and along the centerline of said Russell Road for a distance of 71.50 feet, thence $S01^{\circ}34'E$ for a distance of 24.41 feet, thence $S10^{\circ}45'W$ for a distance of 134.95 feet, thence $S01^{\circ}10'-40''W$ for a distance of 502.88 feet, thence East for a distance of 124.38 feet to an iron pin found at an established fence corner, thence $N01^{\circ}34'W$ over and along an established fence line for a distance of 660.00 feet to the place of beginning. Containing 1.40 acres, more or less.

Plat and description prepared from a survey conducted under the supervision of:

Robert W. Brunnemer
Registered Land Surveyor
Indiana Registry #6812
February 22, 1977

FILE
MAR 18 1977

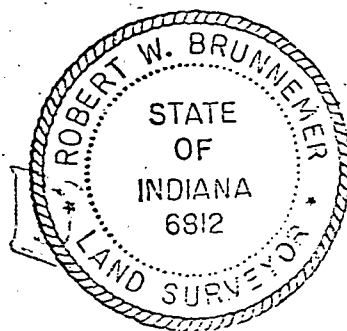


9-12-79

REGISTERED LAND SURVEYOR NO. 50039, INDIANA
OFFICE PHONE 332-6366 HOME PHONE 825-5981
1804 SOUTH HENDERSON
BLOOMINGTON, INDIANA 47301


Robert Cochran

John W. Davis
Auditor Monroe County, Indiana

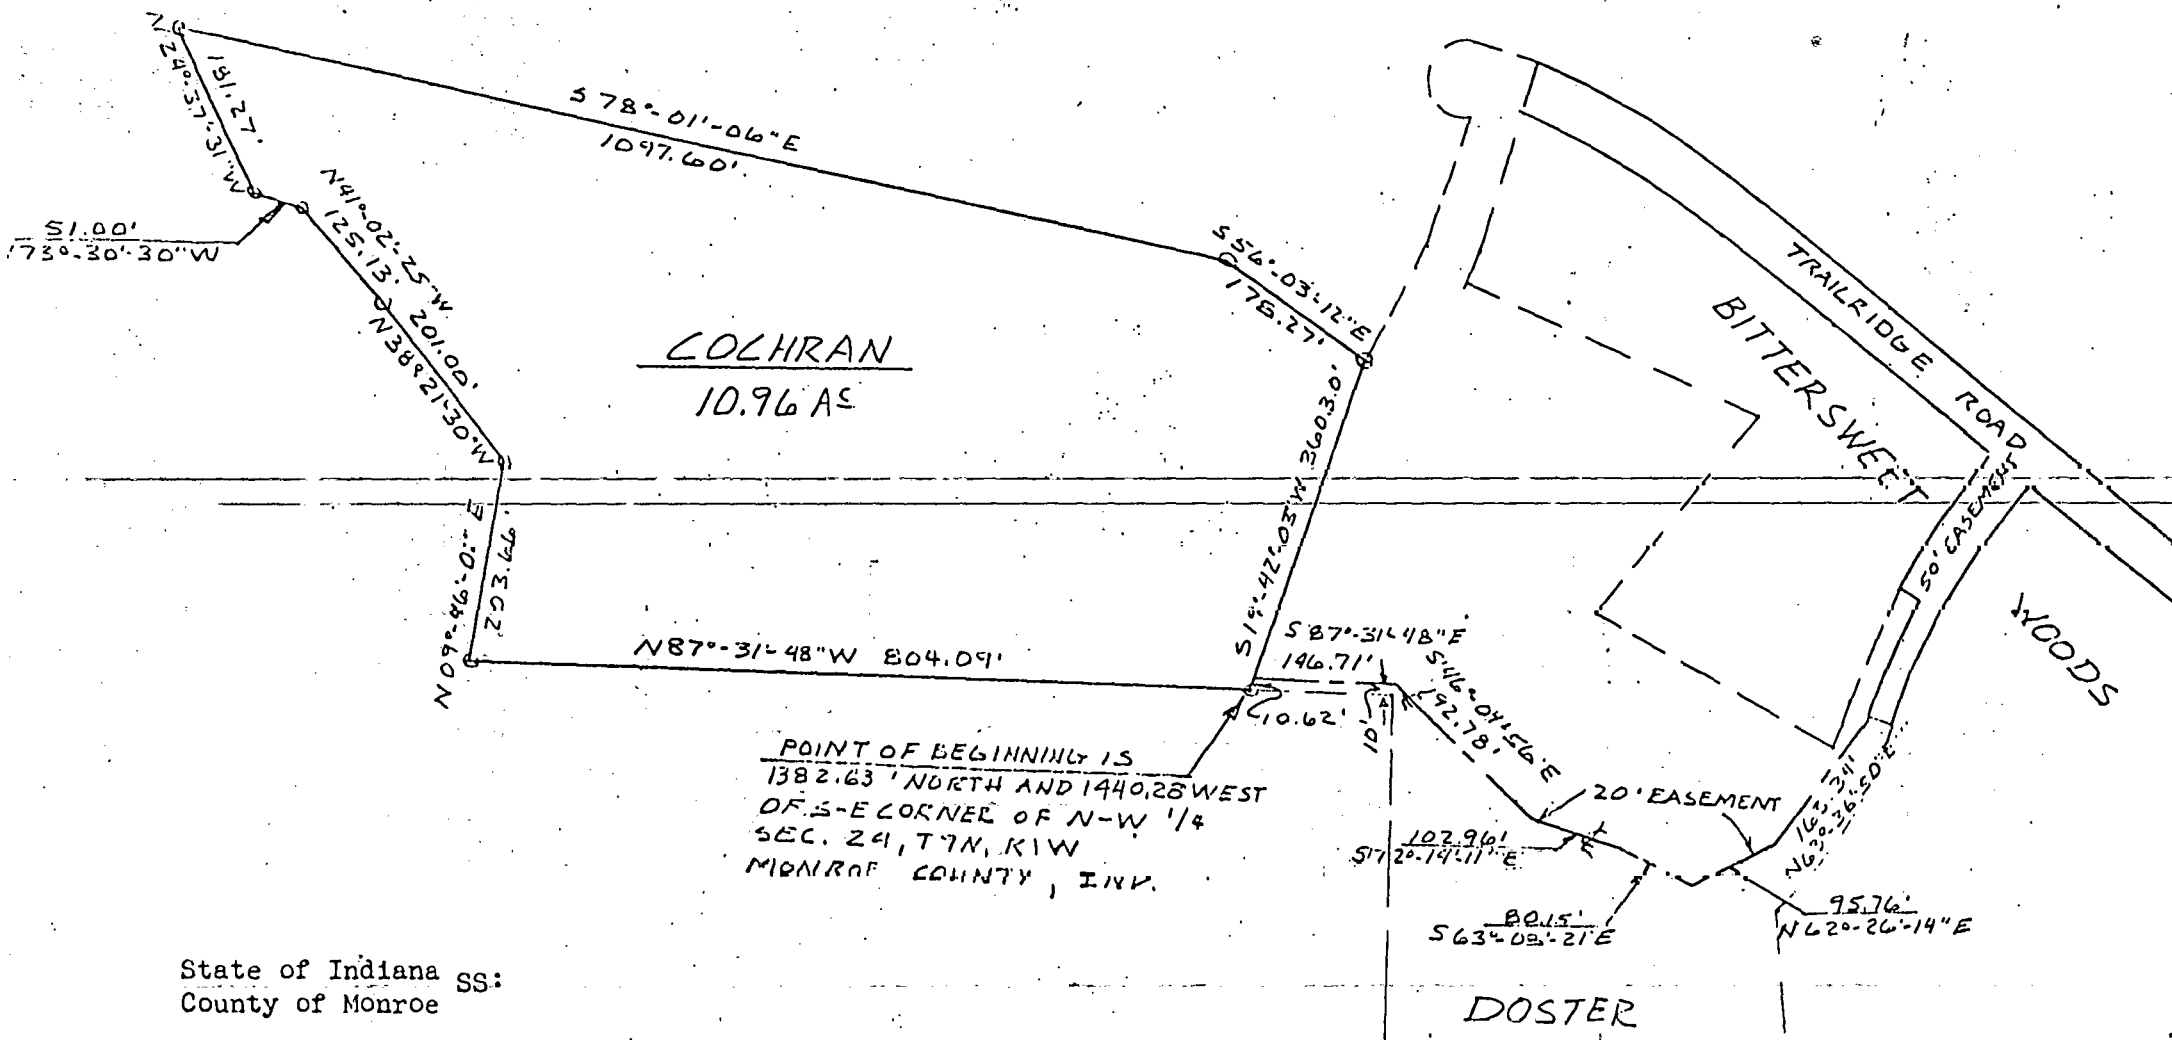

State of Indiana SS:
County of Monroe

I, Lee Utt, hereby certify that I am a Land Surveyor licensed in compliance with the laws of the State of Indiana; that the above plat and attached description correctly represents a survey completed by me on May 15, 1979, that all monuments shown thereon actually exist, and that their location and type are, to the best of my knowledge, accurately shown.

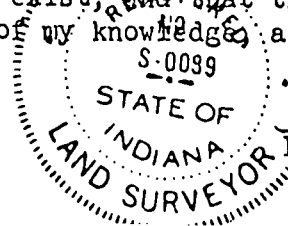

Lee Utt, R. L. S. # S0089, Indiana
1604 South Henderson St.
Bloomington, Indiana

John W. Davis
Auditor - Monroe County, Indiana

SEP 12 1979

FILED

149

ENGINEERING COMPANY

ENGINEERS and SURVEYORS
811 ANITA STREET
BLOOMINGTON, INDIANA 47401
Phone 332-2603



ASSUM DESCRIPTION


A part of the North half of the Southwest quarter of Section 24, Township 9 North, Range 1 West, Monroe County, Indiana, described as follows: Beginning at the North-east corner of the North half of the Southwest quarter of said Section 24, said point being in the centerline of Russell Road, thence West over and along the centerline of said Russell Road for a distance of 71.50 feet, thence $S01^{\circ}34'E$ for a distance of 24.41 feet, thence $S10^{\circ}45'W$ for a distance of 134.95 feet, thence $S01^{\circ}10'-40''W$ for a distance of 502.88 feet, thence East for a distance of 124.38 feet to an iron pin found at an established fence corner, thence $N01^{\circ}34'W$ over and along an established fence line for a distance of 660.00 feet to the place of beginning. Containing 1.60 acres, more or less.

Plat and description prepared from a survey
conducted under the supervision of:

Robert W. Brunner
Registered Land Surveyor
Indiana Registry #6812
February 22, 1977


FILE

MAR 18 1977

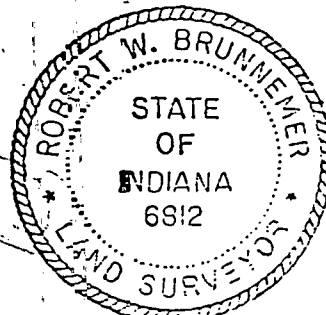

BLOOMINGTON ENGINEERING COMPANY

ENGINEERS and SURVEYORS
811 ANITA STREET
BLOOMINGTON, INDIANA 47401
Phone 332-2603

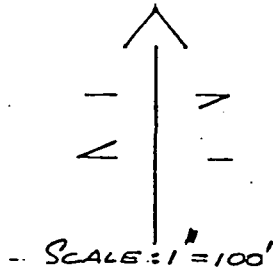

N.E. CORNER OF N $\frac{1}{2}$ OF S.W. $\frac{1}{4}$ OF SECTION 24 -

WEST 71.50'

T9N-R1W

P.C. RUSSELL P.C.

ROAD

S01°34'E 24.41'


I.P. SET

I.P. SET

S10°45'W 134.95'

I.P. SET

SURVEY PLAT
PART OF N $\frac{1}{2}$ OF S.W. $\frac{1}{4}$
SECTION 24-T9N-R1W
MONROE COUNTY, INDIANA
FEBRUARY 22, 1977

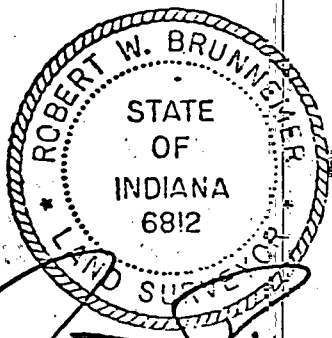

[Handwritten signature]

FILED

MAR 18 1977

S01°10'40"W 502.88'

660.00'

N01°34'W

1.60A.±


EAST 124.38'

P.C. I.P. SET

P.C. I.P. FOUND @ FENCE COR


Sec 24
Bloomington Ind

EVERETT L. CAIN

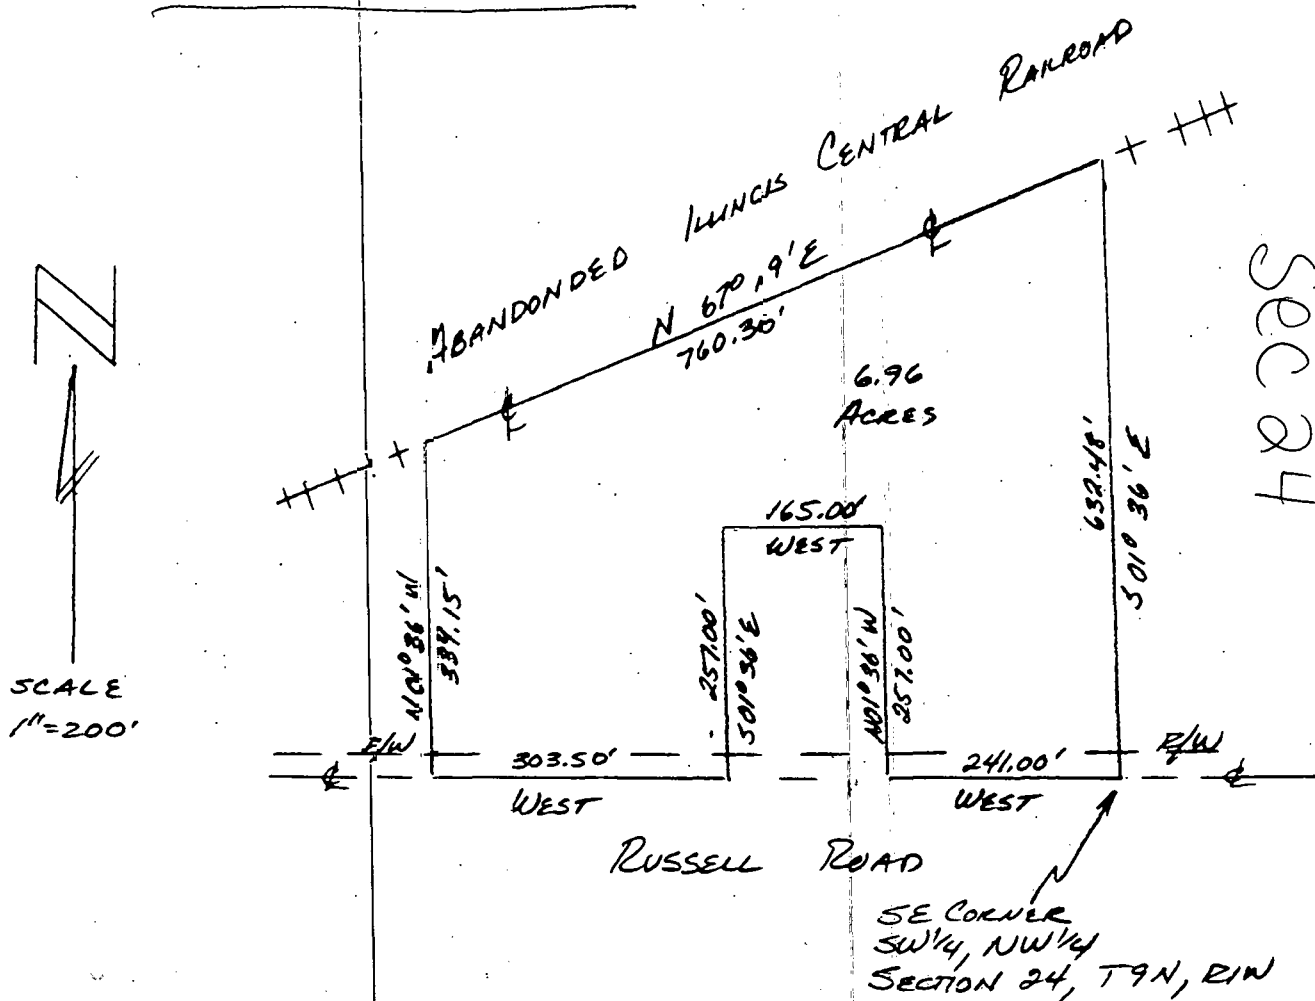

DESCRIPTION:
 A part of the Southwest quarter of the Northwest quarter of Section 24, Township 9 North, Range 1 West, Monroe County, Indiana, described as follows: Beginning at the Southeast corner of the said quarter quarter thence running West for 241.00 feet, thence North 01 degree 36 minutes West for 257.00 feet, thence West for 165.00 feet, thence South 01 degree 36 minutes East for 257.00 feet, thence West 303.50 feet, thence North 01 degree 36 minutes West for 339.15 feet and to the centerline of the abandoned Illinois Central Railroad, thence running with the said centerline North 67 degrees 19 minutes East for 760.36 feet, thence leaving said centerline and running South 01 degree 36 minutes East for 632.48 feet and to the point of beginning. Containing in all 6.96 acres, more or less.
 (from quitclaim Deed from Dillon Crouch to Everett L. Cain with a one acre exception from the said Deed)

Raymond Graham
 RAYMOND GRAHAM
 R.P.E. 8409 I.S. 9978 IND
 3215 N. Smith Pike
 Bloomington, Indiana
 April 4, 1986

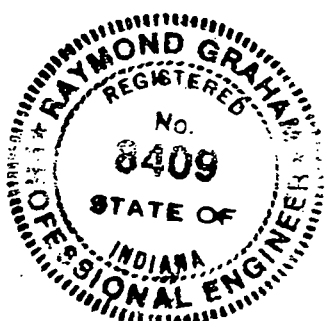


FILED


APR 16 1986

Robbery J. Brown
 Recorder Monroe County, Indiana


ERIC L. JORDAN

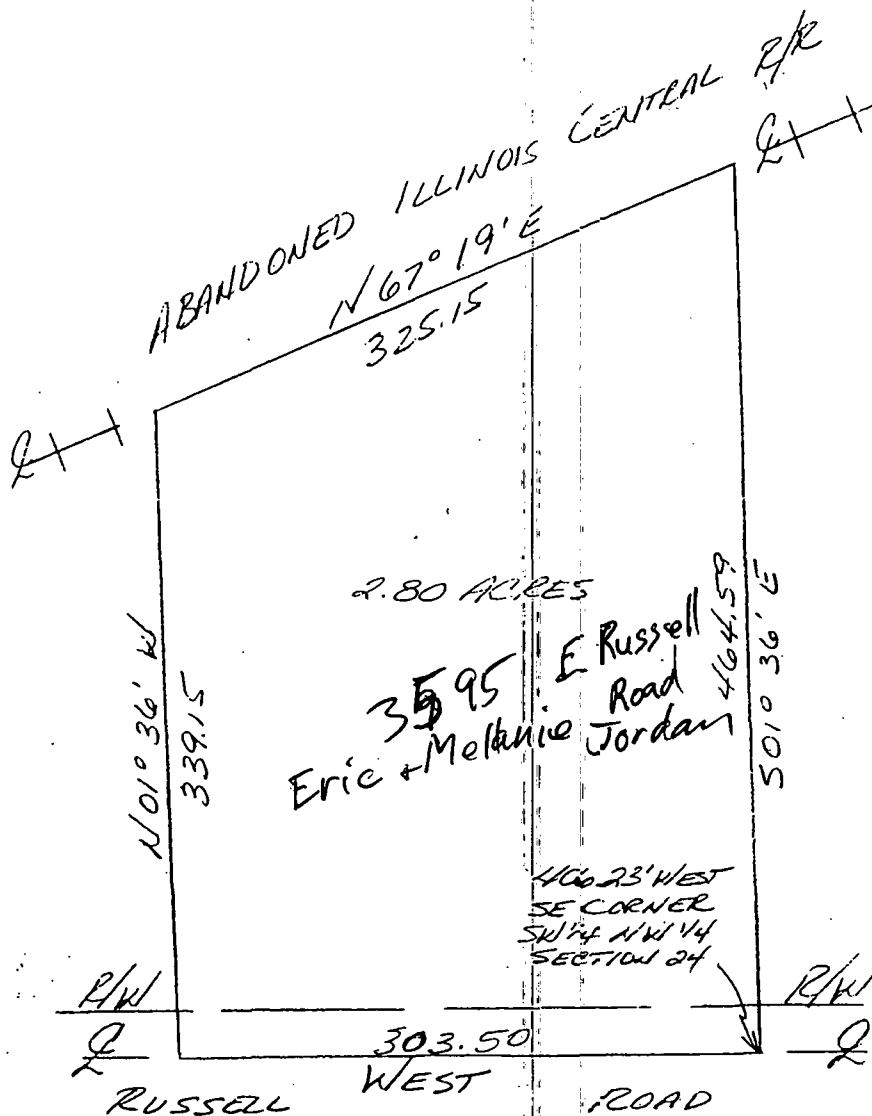

P. SW 1/4 NW 1/4
SECTION 24-T9N
R1W

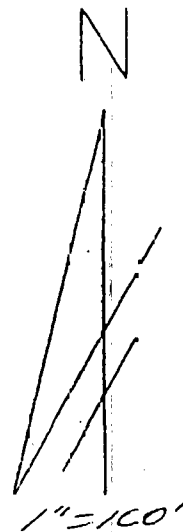

Eric L. Jordan
24

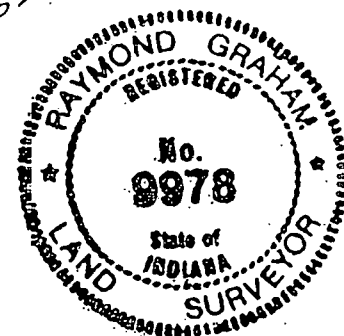

DESCRIPTION: (Description only no field survey performed this date)

A part of the Southwest quarter of the Northwest quarter of Section 24, Township 9 North, Range 1 West, Monroe County, Indiana, described as follows:

Beginning at a point that is 406.23 feet West of the Southeast corner of said quarter quarter and in Russell Road; thence running West over and along said road centerline for 303.50 feet; thence leaving said road running North 01 degree 36 minutes West for 339.15 feet and to the centerline of the Abandoned Illinois Central Railroad; thence running North 67 degrees 19 minutes East over and along said centerline for 325.15 feet; thence leaving said centerline running South 01 degree 36 minutes East for 464.59 feet and to the point of beginning.

Containing 2.80 acres, more or less.

Subject to a 25.00 foot wide easement from the centerline of Russell Road for county highway right of way.


Raymond Graham

Raymond Graham
R.P.E. 8409 L.S. 9978 Indiana
3215 N. Smith Pike
Bloomington, Indiana
January 17, 1996

Part SW 1/4, NW 1/4
Section 24, T 10N, R 1W
Monroe County, Indiana

COPY


William G. Moat
DR 119 Pp 317-318
& 1/2 Abandoned RR R/W

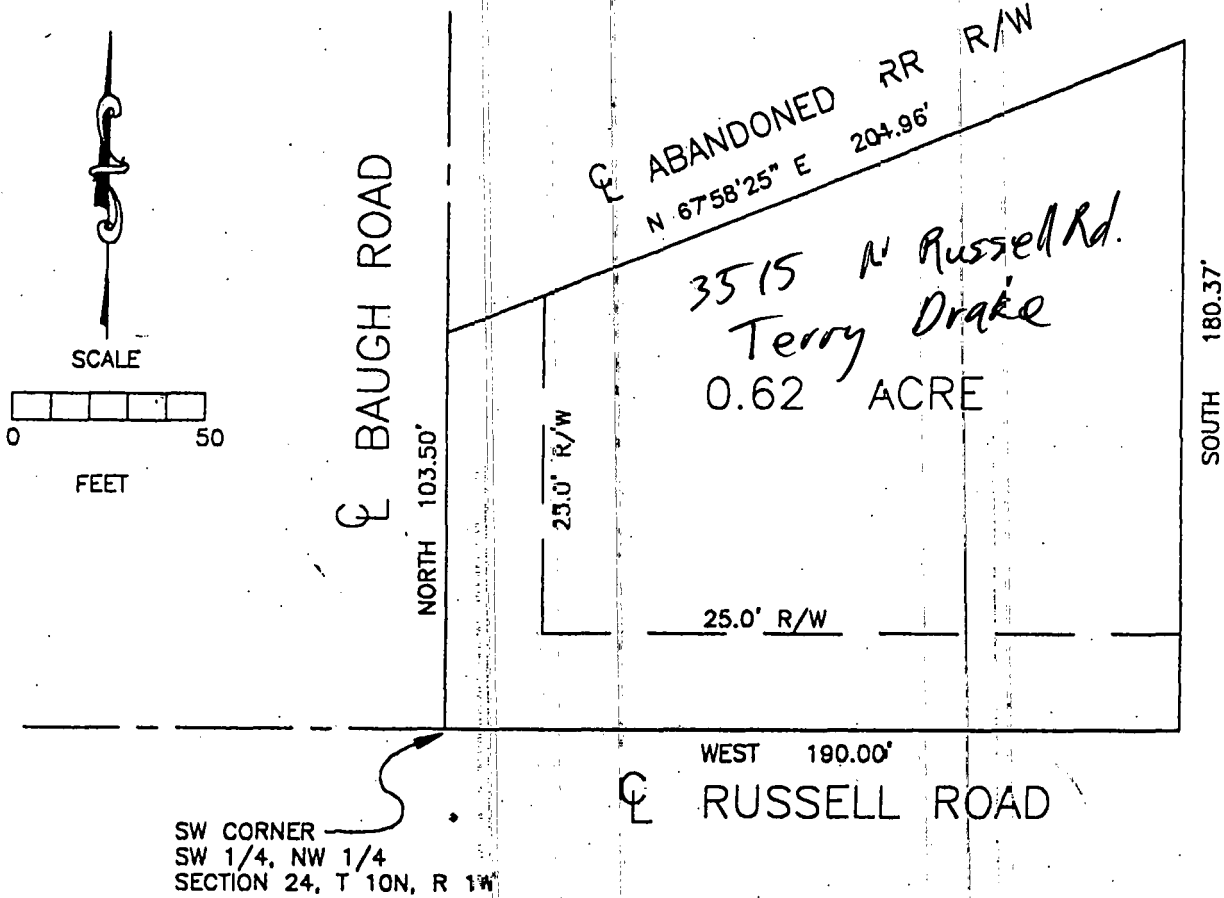

DESCRIPTION:

A part of the Southwest quarter of the Northwest quarter of Section 24, Township 10 North, Range 1 West, Monroe County, Indiana, described as follows: Beginning at the Southwest corner of the said quarter quarter section; thence running North with the West line of the said quarter quarter section and the centerline of Baugh Road for 103.50 feet and to the centerline of an abandoned railroad right-of-way; thence leaving the said Baugh Road centerline and with the said railroad centerline North 67 degrees 58 minutes 25 seconds East for 204.96 feet; thence leaving the said railroad right-of-way South for 180.37 feet and to the South line of the said quarter quarter section and the centerline of Russell Road; thence with the said South line and said road centerline West for 190.00 feet and to the point of beginning. Containing 0.62 acres, more or less.
Subject to a 25.00' County Highway right-of-way from the centerline of Baugh Road and Russell Road.

NOTE: Description derived from documents of record only, and no field survey was performed.

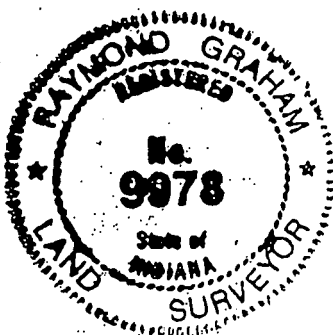


Raymond Graham
Raymond Graham RPE 8409 LS 9973 IND
615 W. Kirkwood Ave., Bloomington, Indiana
July 21, 1999 Job No. 99-200

DULY ENTERED
FOR TAXATION

APR 12 2000

Barbara M. Clark
Auditor Monroe County, Indiana

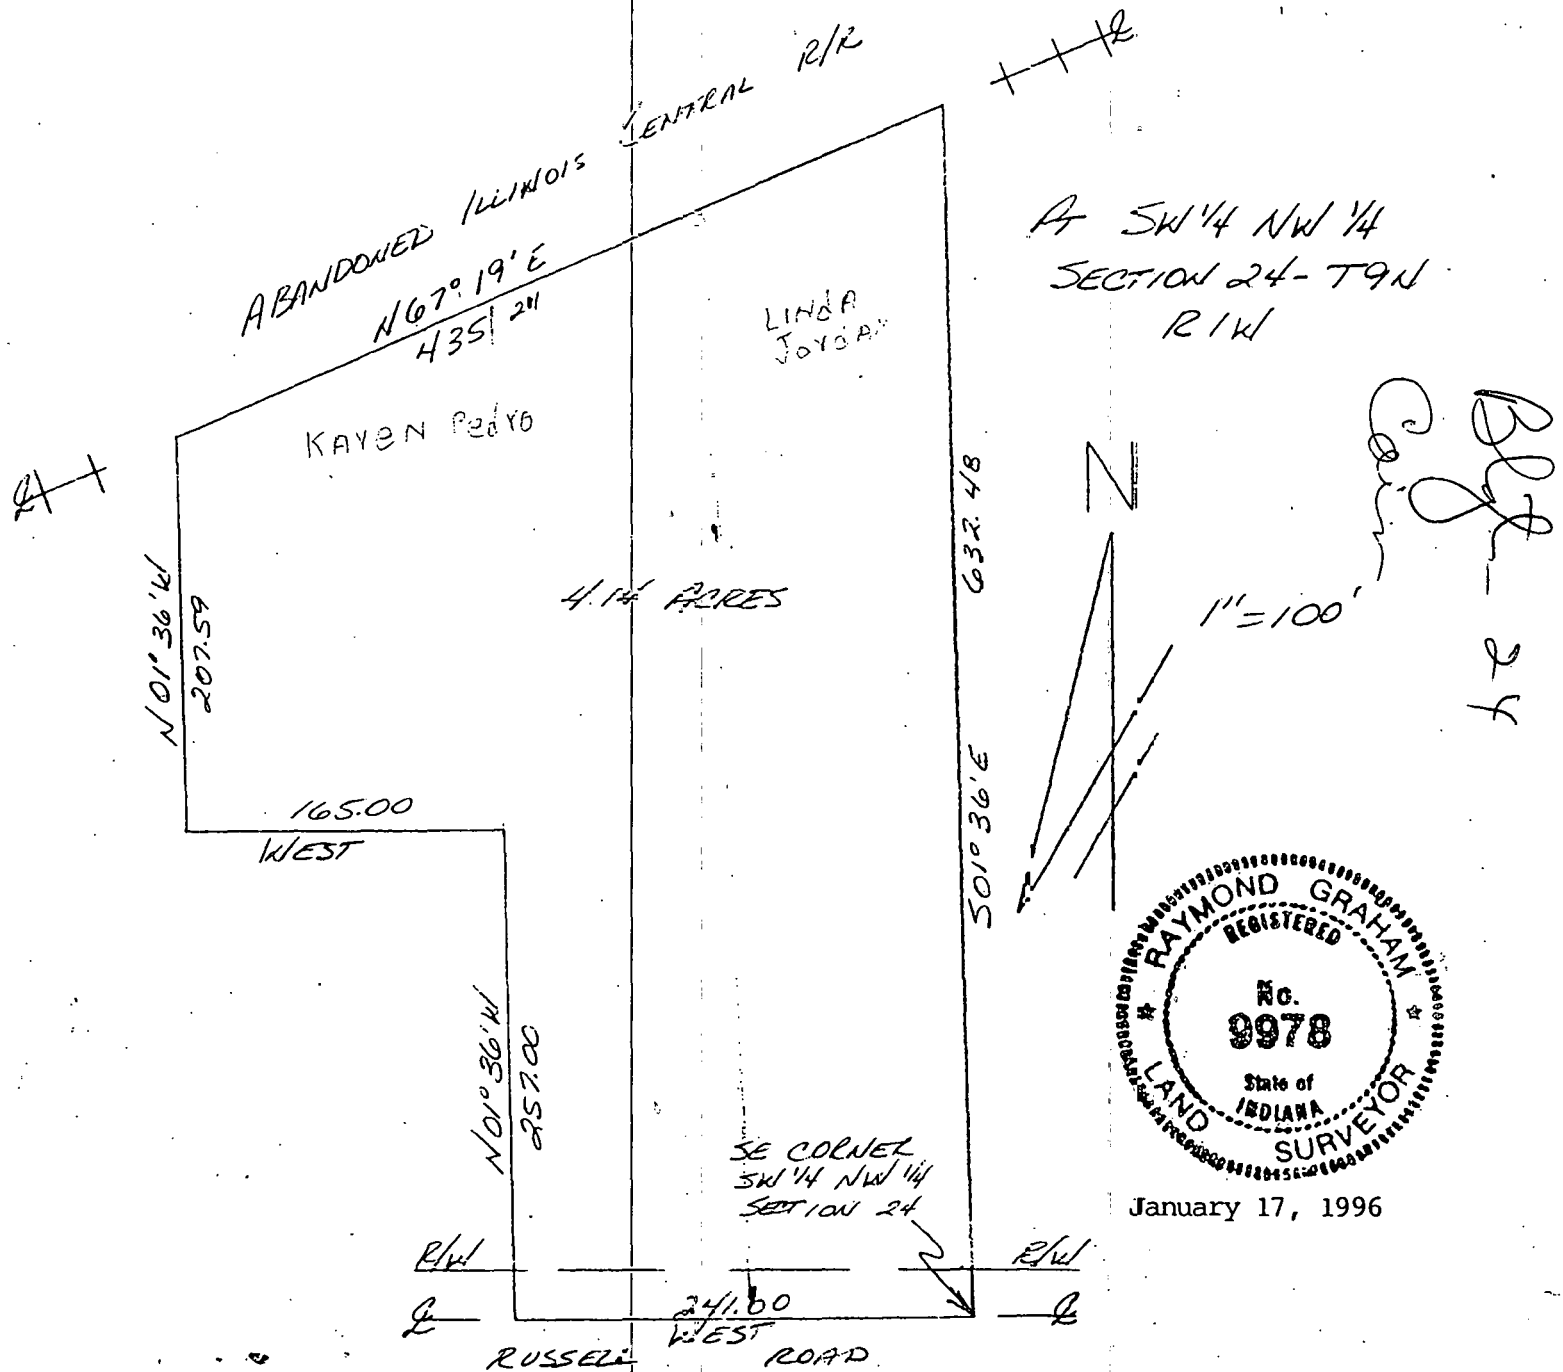

DESCRIPTION: (Description only, no field survey performed this date)


A part of the Southwest quarter of the Northwest quarter of Section 24, Township 9 North, Range 1 West, Monroe County, Indiana, described as follows:

Beginning at the Southeast corner of said quarter quarter and in Russell Road; thence running West over and along the centerline of Russell Road for 241.00 feet; thence leaving said road running North 01 degree 36 minutes West for 257.00 feet; thence running West for 165.00 feet; thence running North 01 degree 36 minutes West for 207.50 feet and to the centerline of the abandoned Illinois Central Railroad; thence running North 67 degrees 19 minutes East with the said centerline for 435.21 feet; thence leaving said centerline running South 01 degree 36 minutes East for 632.48 feet and to the point of beginning.

Containing 4.14 acres, more or less.

Subject to a 25.00 foot wide easement from the centerline of Russell Road for county highway right of way.

Raymond Graham
 Raymond Graham
 R.P.E. 8409 L.S. 9978 Indiana
 3215 N. Smith Pike, Bloomington, Indiana

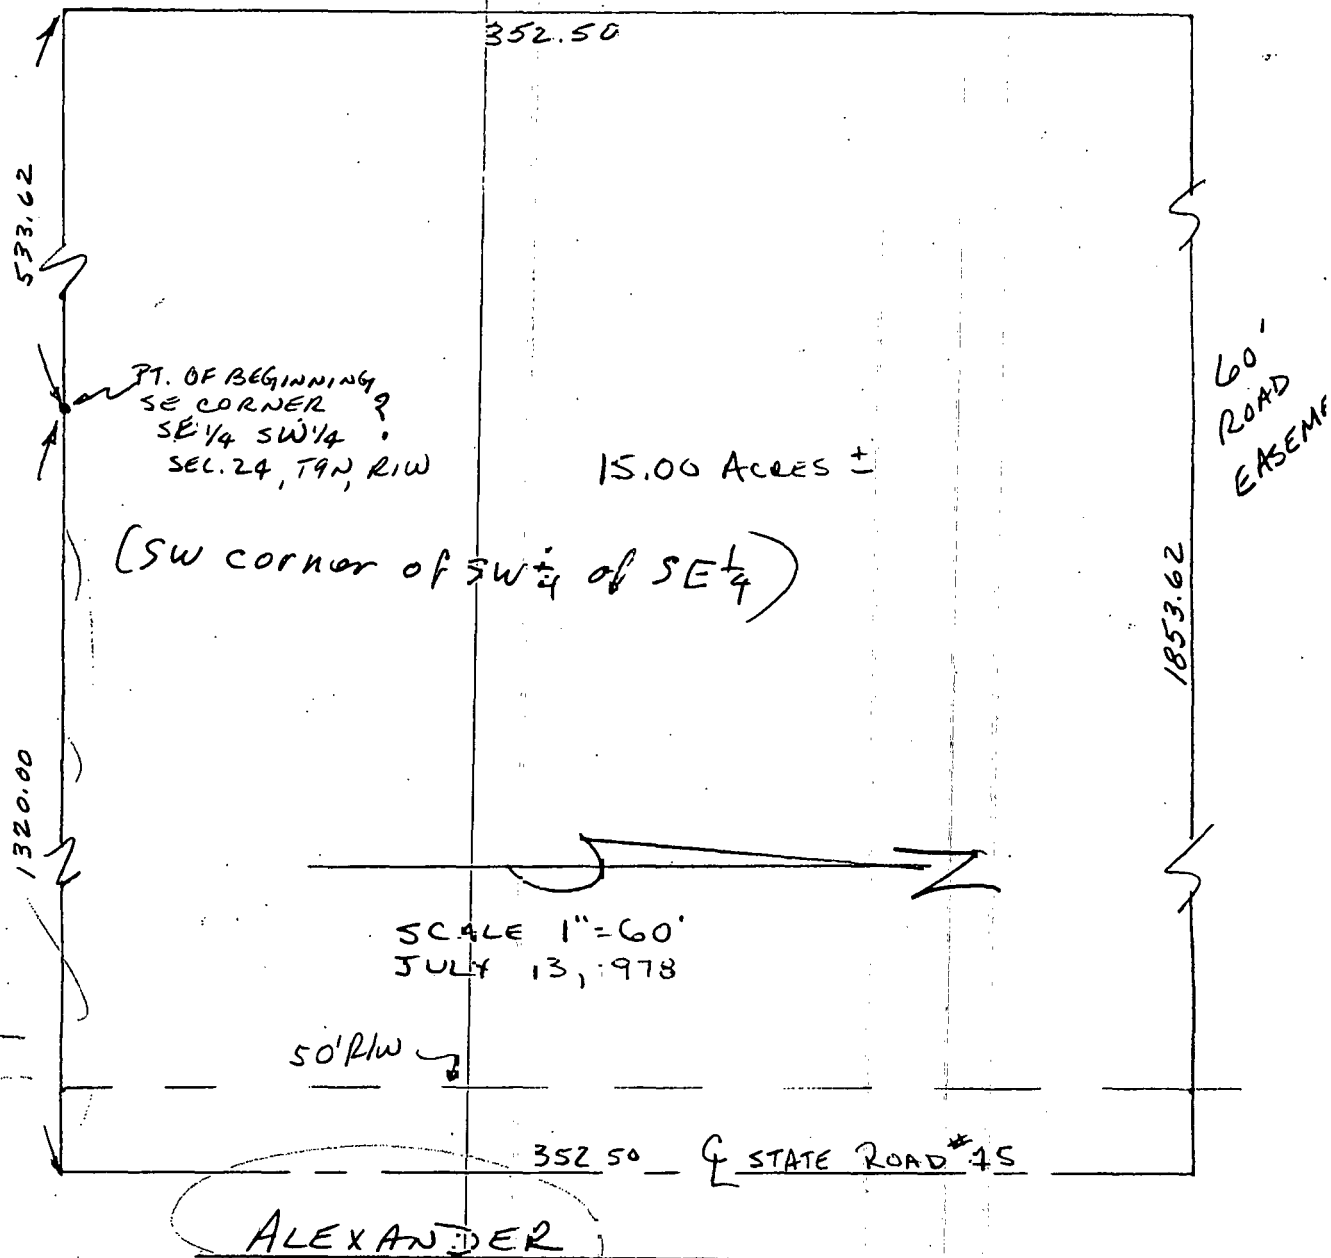

Description:

A part of the Southwest quarter of the Southeast quarter and a part of the Southeast quarter of the Southwest quarter of Section 24, Township 9 North, Range 1 West, Monroe County, Indiana, described as follows: Beginning at the Southeast corner of the Southeast quarter of the Southwest quarter of said Section 24; thence West for 533.62 feet; thence North for 352.50 feet to the South line of a 60.00 foot Road Easement; thence East for 1853.62 feet to the centerline of State Road #45; thence South over and along said road centerline for 352.50 feet; thence leaving said road centerline and going West for 1320.00 feet and to the point of beginning. Containing in all 15.00 acres, more or less. Subject to a 50.00 foot easement along State Road #45 for State Highway right-of-way.



Raymond Graham
 Raymond Graham
 Ind. R.P.E. #8409
 3215 N. Smith Pike
 Bloomington, Ind.
 July 13, 1978

MILE OF
T9N, R1W
INDIANA

DAVID B KELLY BAUGH
D.R. 476, PG. 273
15.00 AC

NE CORNER OF
SECTION 25, T9N,
MONROE CO., INDIANA

YN L. ALEXANDER
434, PG. 340
66.87 AC

1'-16"W
26'

ESTELLA METCALF
PG. 503 - 508
10.17 AC

CAROL MULLIS
D.R. 435 PG. 524 - 525
250 AC


THOMAS & JANET
KISER
D.R. 435 PG. 526 - 527
150 AC

THOMAS & JANET
KISER
D.R. 153 PG. 547
1.00 AC


DIANA W. LEE
D.R. 434, PG. 494 - 495
1.83 AC

PATRICIA THOMPSON & ETAL
D.R. 401 PG. 519 - 520
20.00 AC

STATE ROAD #45

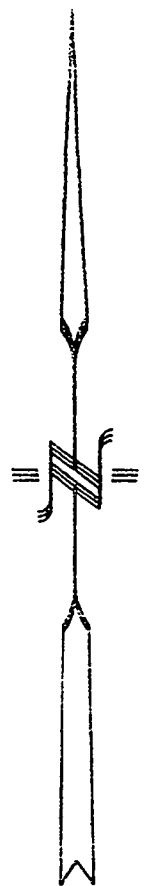

SCALE: 1" = 300'

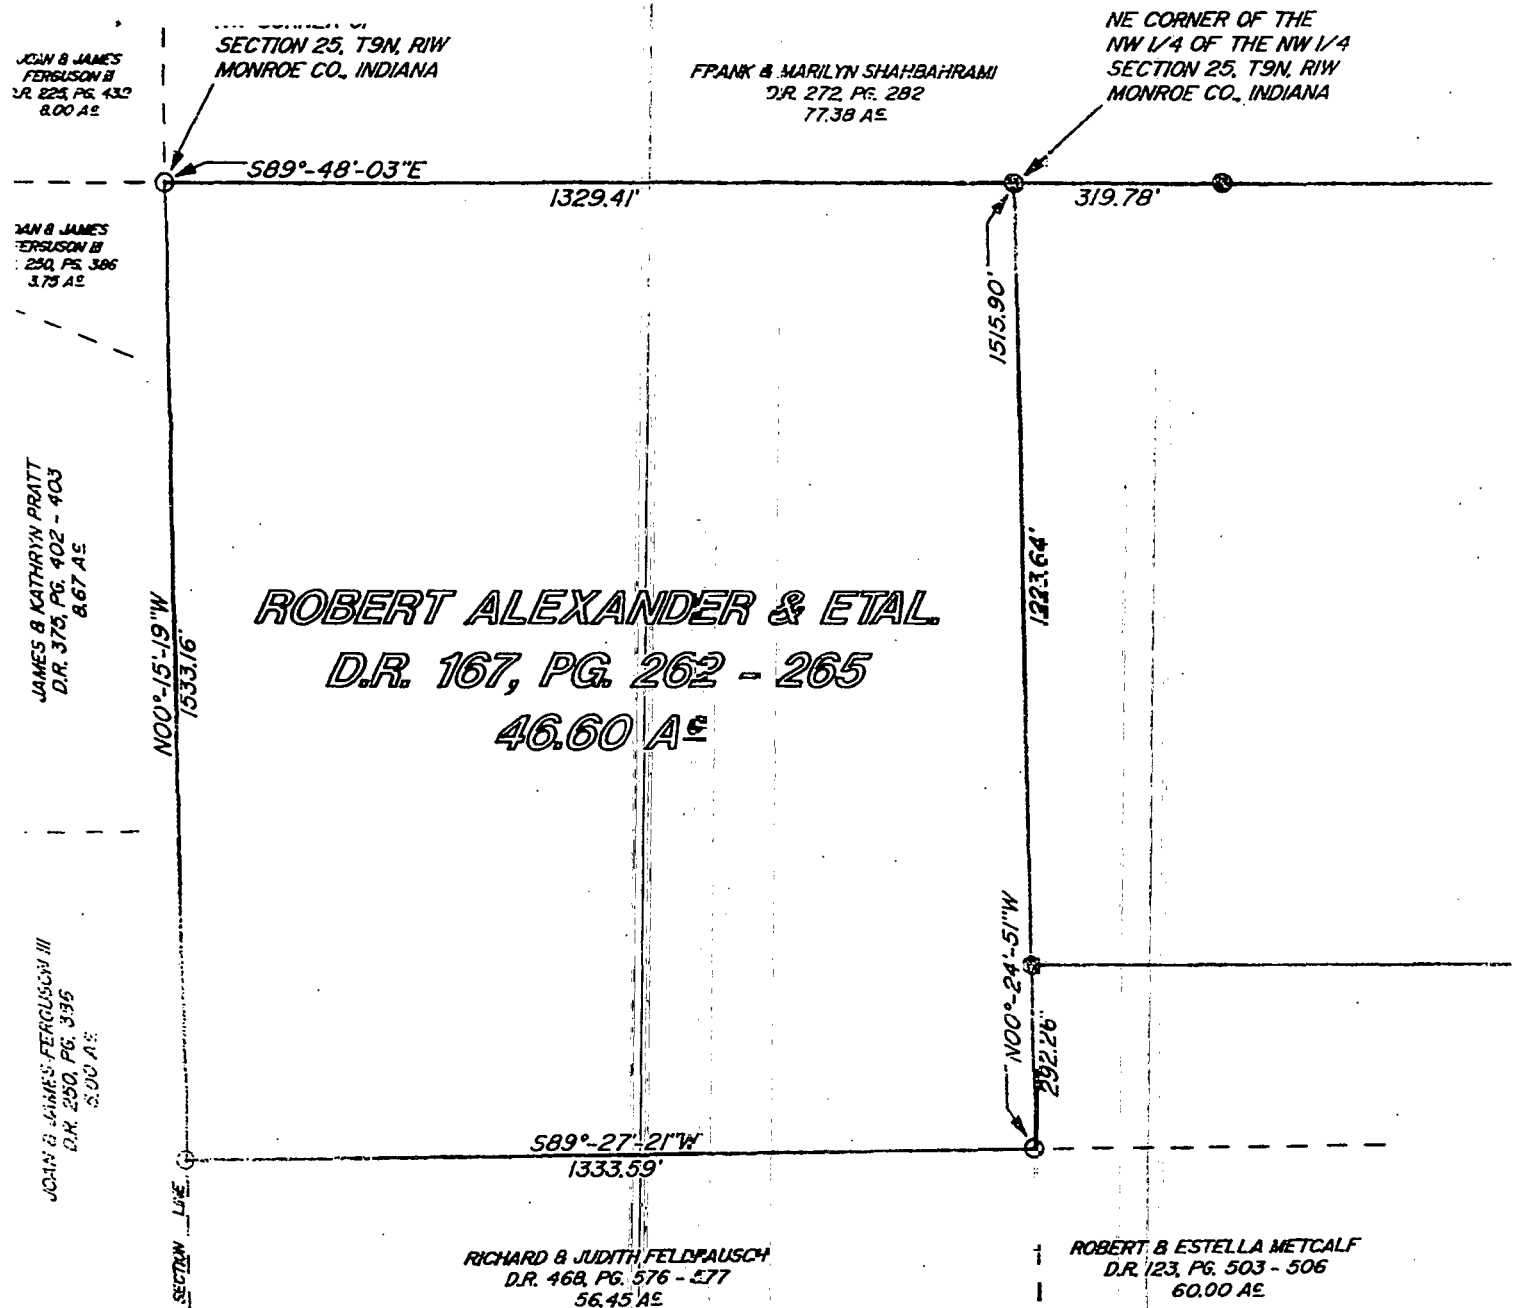

I, Lee Utt, hereby certify that I am a Registered Land Surveyor licensed in compliance with the laws of the State of Indiana; that the above plat and attached descriptions accurately represents a survey completed by me on December 23, 1998; that all monuments shown thereon actually exist; and that their location, size and type are, to the best of my knowledge, accurately shown.

Lee Utt, R. L. S. #50089, Indiana
1604 South Henderson Street
Bloomington, Indiana 47401
Phone # (317) 330-0700

May 25th A D 1854

Ran the following lot of land for school purposes in Section No Twenty five in township No nine north of Range No one west beginning 20 Poles east of 1st South west corner of said Section Thence N 6° W 14 Poles Then N 85° E 6 Poles Thence S 6° E 7 Poles thence S 85° W 6 Poles to the beginning containing forty two (42) Poles. The above land situated on the lands of James W Spencer Michael Gilbert & Alfred Houston chain bearers

James W Spencer
M C Surveyor

May 25th A D 1854

Ran the following lot of land for school purposes in the South east one fourth of Section No 24 T 9 R 1 West lying at a stone at the north west corner of said lot (or South east one fourth) witness such 24 inches in diameter S 23½° E 23 links distant Thence S 6° E 10 Poles to a stake Thence N 85° W 4 Poles to a stake Thence N 6° W 10 Poles to stake Thence S 85° W 4 Poles to the beginning containing one fourth of an acre said lot on the lands of David Gray Michael Gilbert and Alfred Houston chain bearers

James W Spencer
M C Surveyor

May 25th A D 1854

Ran the following lot of land for school purposes on the lands of Jonathan Brannum situated in the South east one fourth of the South west quarter of Section No 2 T 9 R 1 west beginning at the north west corner of said lot Thence N 85° E 8 Poles and 2 links to a stake Thence S 6° E 5 Poles and 20 links to a stake Thence S 85° W 8 Poles and 2 links to a stake Thence N 6° W 5 Poles and 20 links to the beginning containing 46 Poles and 100 links Michael Gilbert and Alfred W Houston chain bearers The above on the lands of Jonathan Brannum

James W Spencer
M C Surveyor

May 25th A D 1834

Ran the following lot of land for School purposes in Section No Twenty five in Township No nine north of Range No one west beginning 20 Poles east of the South west corner of said Section Thence $N 6^{\circ} W$ 14 Poles Then $N 85^{\circ} E$ 6 Poles Thence $S 6^{\circ} E$ 7 Poles Thence $S 85^{\circ} W$ 6 Poles to the beginning containing forty two (42) Poles. The above land situated on the lands of James W Spencer Michael Gabbert & Alfred Houston chain bearers

James W Spencer
M C Surveyor

May 25th A D 1834

Ran the following lot of land for School purposes in the South east one fourth of Section No 24 T 9 R 1. Began at a stone at the north west corner of said lot (or South east one fourth) witness Buck 24 inches in diameter $S 33^{\circ} E$ 23 links distant Thence $S 6^{\circ} E$ 10 Poles to a stake Thence $N 85^{\circ} W$ 4 Poles to a stake Thence $N 6^{\circ} W$ 10 Poles to stake Thence $S 85^{\circ} W$ 4 Poles to the beginning containing one fourth of an acre said lot on the lands of David Gray Michael Gabbert and Alfred Houston chain bearers

James W Spencer
M C Surveyor

May 25th A D 1834

Ran the following lot of land for School purposes on the lands of Jonathan Branham situated in the South east one fourth of the South west quarter of Section No 2 T 9 R 1 west beginning at the north west corner of said lot Thence $N 85^{\circ} E$ 8 Poles and 2 links to a stake Thence $S 6^{\circ} E$ 5 Poles and 20 links to a stake Thence $S 85^{\circ} W$ 8 Poles and 2 links to a stake Thence $N 6^{\circ} W$ 5 Poles and 20 links to the beginning containing 46 Poles and $\frac{86}{100}$ Poles. Michael Gabbert and Alfred W Houston chain bearers The above on the lands of Jonathan Branham

James W Spencer
M C Surveyor


advertisements or notices of survey are here copies as taken from the Morgan County Gazette published in said county in Martinsville on the 12, March 1864. one dated March 7th and the other March 3rd 1864.

James H. Spencer
Monroe County Surveyor



Survey of Sec 24 T9 R1. West

April 11th A.D. 1864.

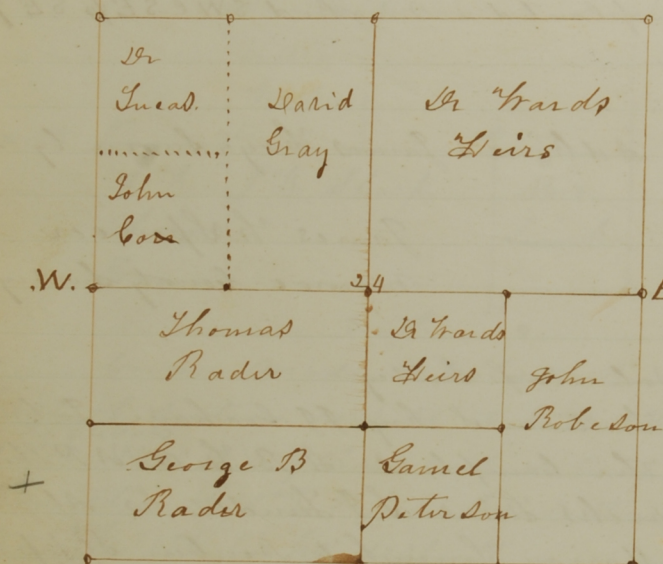

Surveyed for Thomas Rader
George B. Rader Thomas P Lucas
David Gray John B. Cox John
Robeson Carnel Peterson & Rufus
Woods heirs Section No 24 Town
Ship No 9 north of Range No one
west.

Length of the line from the
South $\frac{1}{2}$ mile post of said section
No 24 to the northern $\frac{1}{2}$ mile
post of the same 319. poles $7\frac{1}{2}$
links.

Corner made & stone planted at the South $\frac{1}{2}$ mile post
and marked with initials (S $\frac{1}{2}$ S 24) in united states
field notes

Corner made at the North $\frac{1}{2}$ mile of said section & stone planted
and marked with the initials N $\frac{1}{2}$ M. S 24. witness Live Black
walnut 6 in diam S $1\frac{1}{2}$ E 73. links distant

Length of the line from the North $\frac{1}{2}$ mile post of sec 24 T9 R1. west
to the North west corner of the same 161. poles 8. links.

Corner made in the section line 80. poles $16\frac{1}{2}$ links west of the north
 $\frac{1}{2}$ mile post of said sec 24 stone planted and marked with the
initials NE $\frac{1}{2}$ E. NW $\frac{1}{2}$ S. 24. witness Live Hickory 20 inches diam
S 75° E $5\frac{1}{2}$ links distant Birch 16 inches diameter N $51\frac{1}{2}$ W 40 lbs dist

Corner made 80 poles $7\frac{3}{4}$ links west of the center of section No 24 and
stone planted and marked (NE $\frac{1}{2}$ E. NW $\frac{1}{2}$ S. 24) witness Live Black
walnut 4 inches diameter N 54° E 56. links distant B. walnut 18 inches
diameter S $34\frac{1}{2}$ E 178 links distant.

Length of the line from a stone standing 80. poles $16\frac{1}{2}$ links west
of the North $\frac{1}{2}$ post of sec 24 to its corresponding corner standing
80 poles $7\frac{3}{4}$ links west of the center of 24. 160. poles 9. links

corner made at the center of the North west quarter of Section No 24 $\frac{1}{4}$ Sec R 1, West and stone planted and marked C. NW $\frac{1}{4}$, S 24 witness Lires Beech 24 inches diameter S 85° E 12 $\frac{1}{2}$ links distant Beech 15 inches diameter N 84° E 64 links distant

corner made 87 poles 6 $\frac{3}{4}$ links South of the North west corner of Section No 24, & stone planted & marked NWC, SW $\frac{1}{4}$, NW $\frac{1}{4}$, S 24 witness Lires Beech 15 inches diameter N 7° E 78 links distant Black ash 6 inches diameter N 60° E 89 links distant

corner made & stone planted 87 poles 6 $\frac{3}{4}$ links North of the South west corner of Sec 24, and marked NWC, S $\frac{1}{2}$, SWC S 24 witness Beech 20 inches diameter S 89° E 52 links distant Slogwood 6 inches diameter N 35° E 63 links distant

corner made at center of Section No 24 and stone planted and marked (C. E. S. 24) witness Lires Beech 24 inches diameter S 29° E 124 links distant Beech 24 inches diameter S 57° E 127 links distant

corner made South of the center 79 poles $8\frac{1}{3}$ links stone planted and marked (NE, C, S $\frac{1}{2}$, SW, S 24) witness Lires Beech 15 inches diam S 40° E 27 $\frac{1}{2}$ links dist, Beech 20 in diam N 9° E 40 $\frac{1}{4}$ links dist,

length of the line from the center of Sec 24 to West $\frac{1}{2}$ mile post 160 poles 15 $\frac{2}{3}$ links

corner made at West $\frac{1}{2}$ mile post of Sec 24, stone planted & marked (W $\frac{1}{2}$ M, S 24) witness Lires Black Walnut forked at the ground 20 inches diam S 25° E 18 lbs distant poplar forked at the ground 12 inches diameter N 25° E 45 lbs distant

Notice

is hereby given to Samuel Peterson David Gray George B. Rader James H. Spencer Thomas P. Lucas John B. Cost Clementine Ward and Rufus wards Lires David Rader John Robeson & Thomas Rader that I will together with the county surveyor of Monroe County Indiana on the 11th day of April 1864, proceed to run & relocate all the ~~lines~~ corners & establish all the lines necessary to be done in Section No 24, Township No 9 North of range No one with & will continue from day to day until all be completed & to begin at 9 o'clock on said day and to meet at Samuel Petersons & John Soules Saw Mill on said day this March 21st A D 1864

Signed

John B. Cost

I hereby certify the foregoing notice to be a true copy from the original & was duly indorsed & served on all the above named parties this April 16th A D 1864.

James H. Spencer

Monroe County Surveyor

Continuation of Harmon Survey.

Copy of Notice. Notice is hereby given to Walter Truax, Solomon Cafford, Joseph Walker, heirs of Howard Baker deceased, John Ballinger, Ephs Brown, James King, Stanley Walker, Charles Sparks, Wm. Thrasher, Virians Burch, Moses Worley, Thomas Bunker, Alfred Thrasher, Albert Thompson, Alex H Brown, Jas H. Easton, Arthur Young, Thomas Sparks, Henry Sparks, Eliza Bently, Leander Umbarger, Jonathan Carpenter, John T. Woodward, Joseph Green, James L. Storms, Story Walker, Elizabeth Sparks, Thomas Burch, and all others interested that I will proceed together with the County Surveyor of Monroe Co Ind. or his deputy on Mon. May 21. 1888. To run and estab. all the lines and corners required or necessary to be established in sec. 32. Town. 8 North Range 2 West. Meet at my residence at 8 o'clock A.M. on said day. Be present at said time and place else the survey will proceed in your absence this May 21st 1888.


John Harmon

M. H. Burkish, Deft. S. M. C.
I hereby certify above to be a true copy of report as made to me by said M. H. Burkish.

Witness my hand and seal.

A. Dillman M.C.S.

Sec. 24. T. 9. N. R. 1. W.

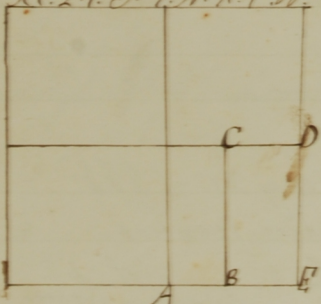

Alexander Survey. Sept. 3. 1888.

Due Notice having been given I began at time and place appointed and made following survey as per plat and notes accompanying. Began at S-E cor. ran. W. on ran. line to S. $\frac{1}{2}$ m. p. found stone which Mr. Geo. B. Rader stated on oath was located by Surveyor Spencer and had been used and recognized as the true corner ever since (20 years more or less) I then located B, $\frac{1}{2}$ way point on true line. Ran thence N on ran. line 40 ch. I then began at center of sec.; ran E. on ran. line to E. $\frac{1}{2}$ m. p. which I located from corresponding cor. in Benton Tp. I then corrected said ran. line, locating $\frac{1}{2}$ way point at C". I then corrected line "CB"

A { Beech 28 S 54 W 41 1/2 ft.
Sugar 32 N 36 E W 52 ft.
B { Oak 27 S 57 W 85 ft.
Sugar 37 1/2 ft. 96 ft.
C { Elm 14 S 62 E 18 ft.
" N 51 1/2 E 13 1/2 ft.
D { Beech 20 S 18 E W 8 1/2 ft.
" 24 S 57 E W 18 1/2 ft.
corresponding B cor. in Benton S 17 ft.

E { Hickory 53 1/2 ft. 20 ft.
Do 8 m. 4 S 40 W 12 1/2 ft.

See opposite page.

Forgoing survey was made in accordance with Notice served by M. J. Alexander in due time upon J. H. Alexander, Elmer Alexander, Geo. B. Rader, Geo. B. Fielder, Gamble Peterson. Survey began at S.E. cor. of sec 24 T. 8 N. R. 1 W. running and locating line and corners as given on opposite page. Copy of Notice has become misplaced.

I hereby certify that description of foregoing survey is true. Witness my hand and seal
Andrew G. Dillman M.C.S.



Isaac Deekard Survey

Notice having been duly served upon interested parties by Isaac Deekard I at time and place appointed began the following described surveying.


All interested parties being present and consenting. David C. Mayfield, Joseph Clinton, and Isaac Deekard served as assistants.

Began at S.E. $\frac{1}{2}$ m. p. of sec. 2, T. 8, R. 1, W. ran thence South 80.18 ch. coming out W. 2.16 ch. of sectal. corner. I then located S.E. cor. of said sec. 2. on true line I then began at said S.E. cor. " " 2. ran W. (nab. l.) 37.56 ch. coming out 23 l. South of S.E. m. p. Connected back, located and sectal. cor. at $\frac{1}{2}$ way point on true line. See Page

I then began at point 127 poles S. of S.E. m. p. at intersection of sec. line and Salt Creek. ran thence N 68 $\frac{1}{2}$ W 3.08 ch. thence N 37 $\frac{1}{2}$ W 2.60 ch.

"	N 33 $\frac{3}{4}$ W	1.42 "	"	N 88 $\frac{1}{2}$ W	1.95 "
"	S 60 W	2.55 "	"	S 35 W	2.00 "
"	S 15 W	9.00 "	"	S 37 W	7.00 "
"	S 42 W	2.00 "	"	S 46 $\frac{1}{2}$ W	3.00 "
"	North	40.00	"	S 80 E	19.50 "

To place of beginning of survey. (S.E. m. p.)

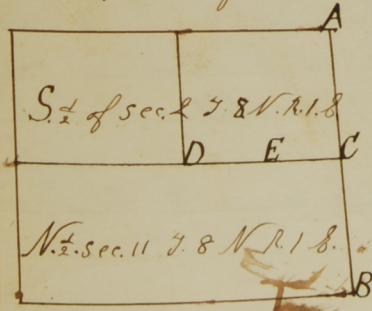

- A. S.E. m. p. Sec. 2 T. 8 N. R. 1 W.
- B. S.E. m. p. " 11 T. 8 N. R. 1 W.
- C. S.E. cor. " 2 T. 8 N. R. 1 W.
- Reestablished by planting stone.
- Witnesses: B. Walnut 12 N 33 $\frac{1}{2}$ E 69 $\frac{1}{2}$ l.
- " " 8 S 24 $\frac{1}{2}$ W 83 l.
- D. S.E. m. p. Sec. 2, T. 8 N. R. 1 W.
- E. $\frac{1}{2}$ distance from D to C.
- Established by planting stone.
- Witnesses: Beech 8 N 77 $\frac{1}{2}$ W 55 $\frac{1}{2}$ l.
- " Plum N. 38 $\frac{1}{2}$ W 97 $\frac{1}{2}$ l.

Copy of Notice on page 468.

given to Walter...
of Howard...
King, Stanley...
by Moses...
ed H. Brown...
Shankle...
John...
Elizabeth...
will proceed...
or his deputy...
all the line...
led in sec. 32...
new at 8 o'clock...
and place...
this May the 7th...
John...
Buckish...
to be a true...
by said M...
nd Real.
man M.C.S.

nder Survey...
Notice having...
at time...
following survey...
accompanying...
W. on ran...
which Mr...
was located...
recognized...
I then located...
W on ran...
l. on ran...
responding...
line, locating...

"CB"
55436101
54411231

See opposite